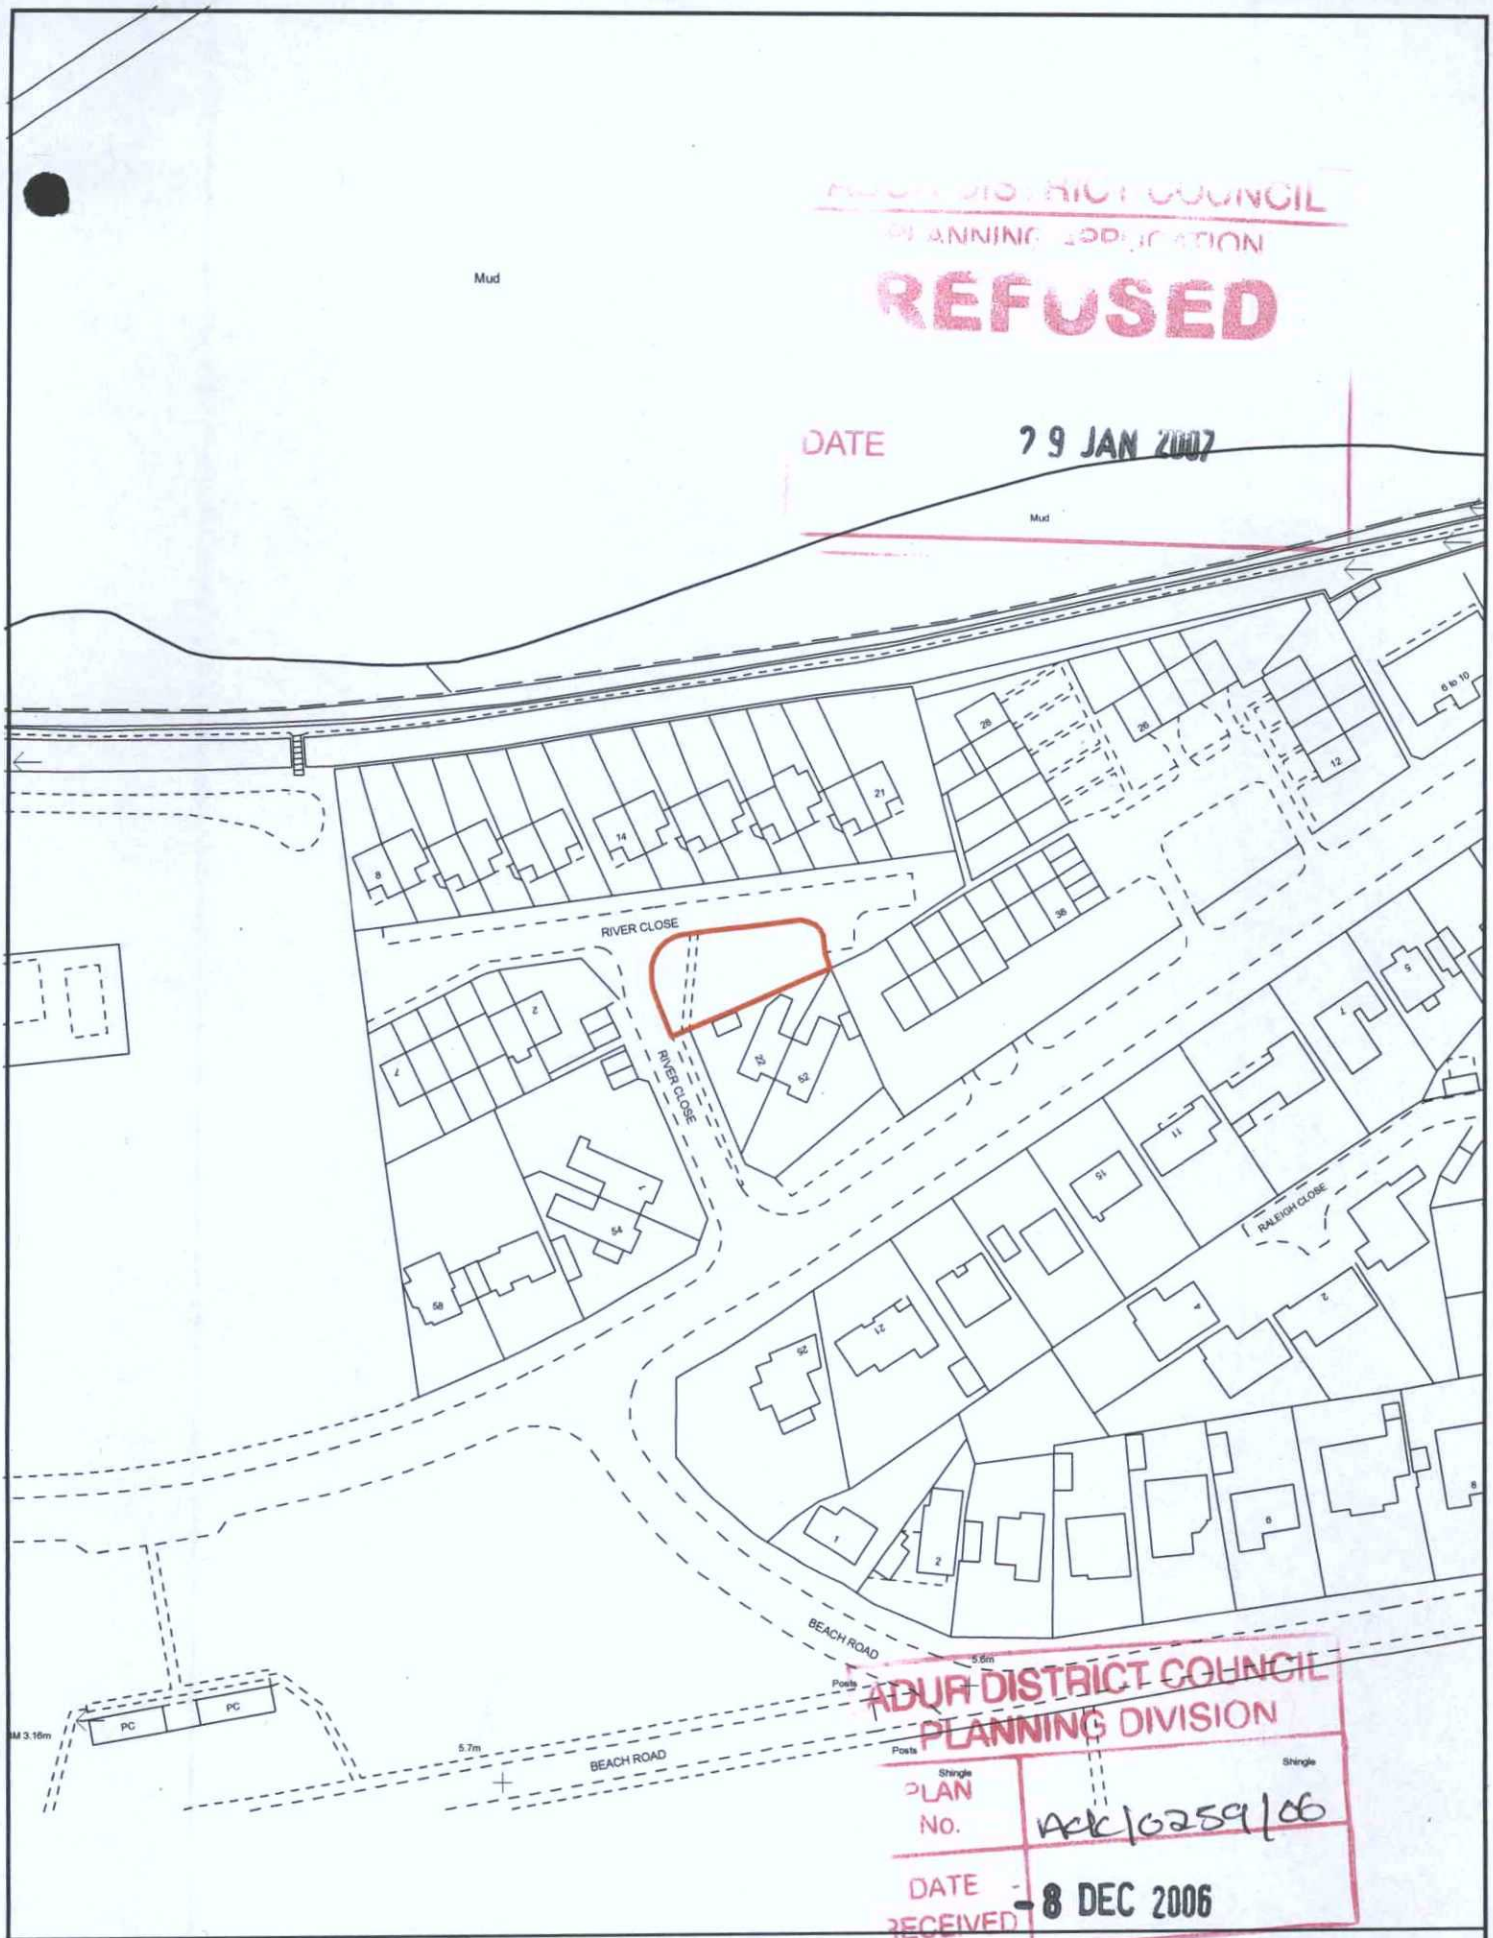

ADUR DISTRICT COUNCIL
PLANNING APPLICATION
REFUSED
DATE 29 JAN 2007

ADUR DISTRICT COUNCIL
PLANNING DIVISION
PLAN No. ADC/0259/06
DATE RECEIVED - 8 DEC 2006

Land Adjacent to River Close, Shoreham, Site Location Plan

Area	Acres	Ha	Sqm

Produced by Land & Property Information

Property Services

Map Ref.	TQ2104
District	ADUR
Parish	Shoreham
Scale	1:1250
Drawing No. :	DP/V/4742/P1

west sussex county council

Plot Date : 01/08/2006

N

Reproduced from or based upon the 2003 Ordnance Survey mapping with the permission of the Controller of HMSO (c) Crown Copyright reserved. Unauthorised reproduction infringes Crown Copyright and may lead to prosecution. WSCC Licence No. 100018485.

title Opportunities and Constraints job no 050020 dwg no 002 rev P1 scale As indicated date Apr 06 © 2006 Pottinger Architects

Land adjacent to 22 River Close
Shoreham, West Sussex, BN43 5YF

ARCHITECTS

ADUR DISTRICT COUNCIL
PLANNING DIVISION
PLAN No AWS/0 6551/06
DATE
RECEIVED - 8 DEC 2006

Site Plan Scale 1:2500

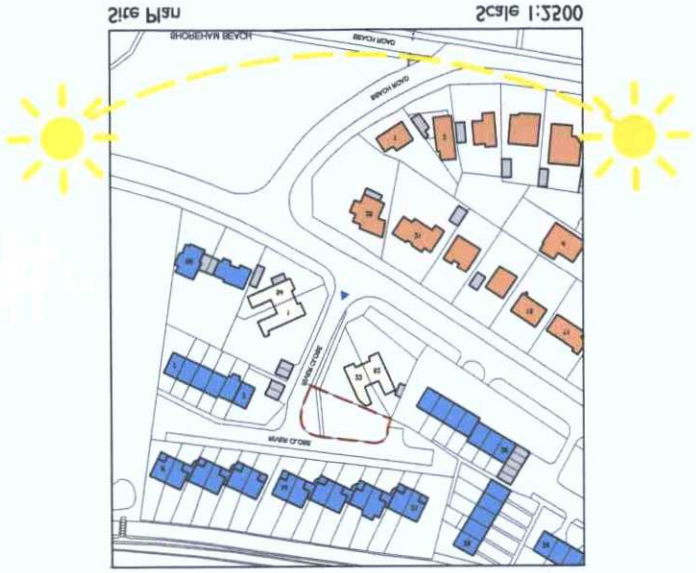

Site Analysis Diagram Scale 1:200



Photograph 1



Photograph 2



Photograph 3



Photograph 4



Photograph 5



REFUSED
DATE 6 JAN 2007