


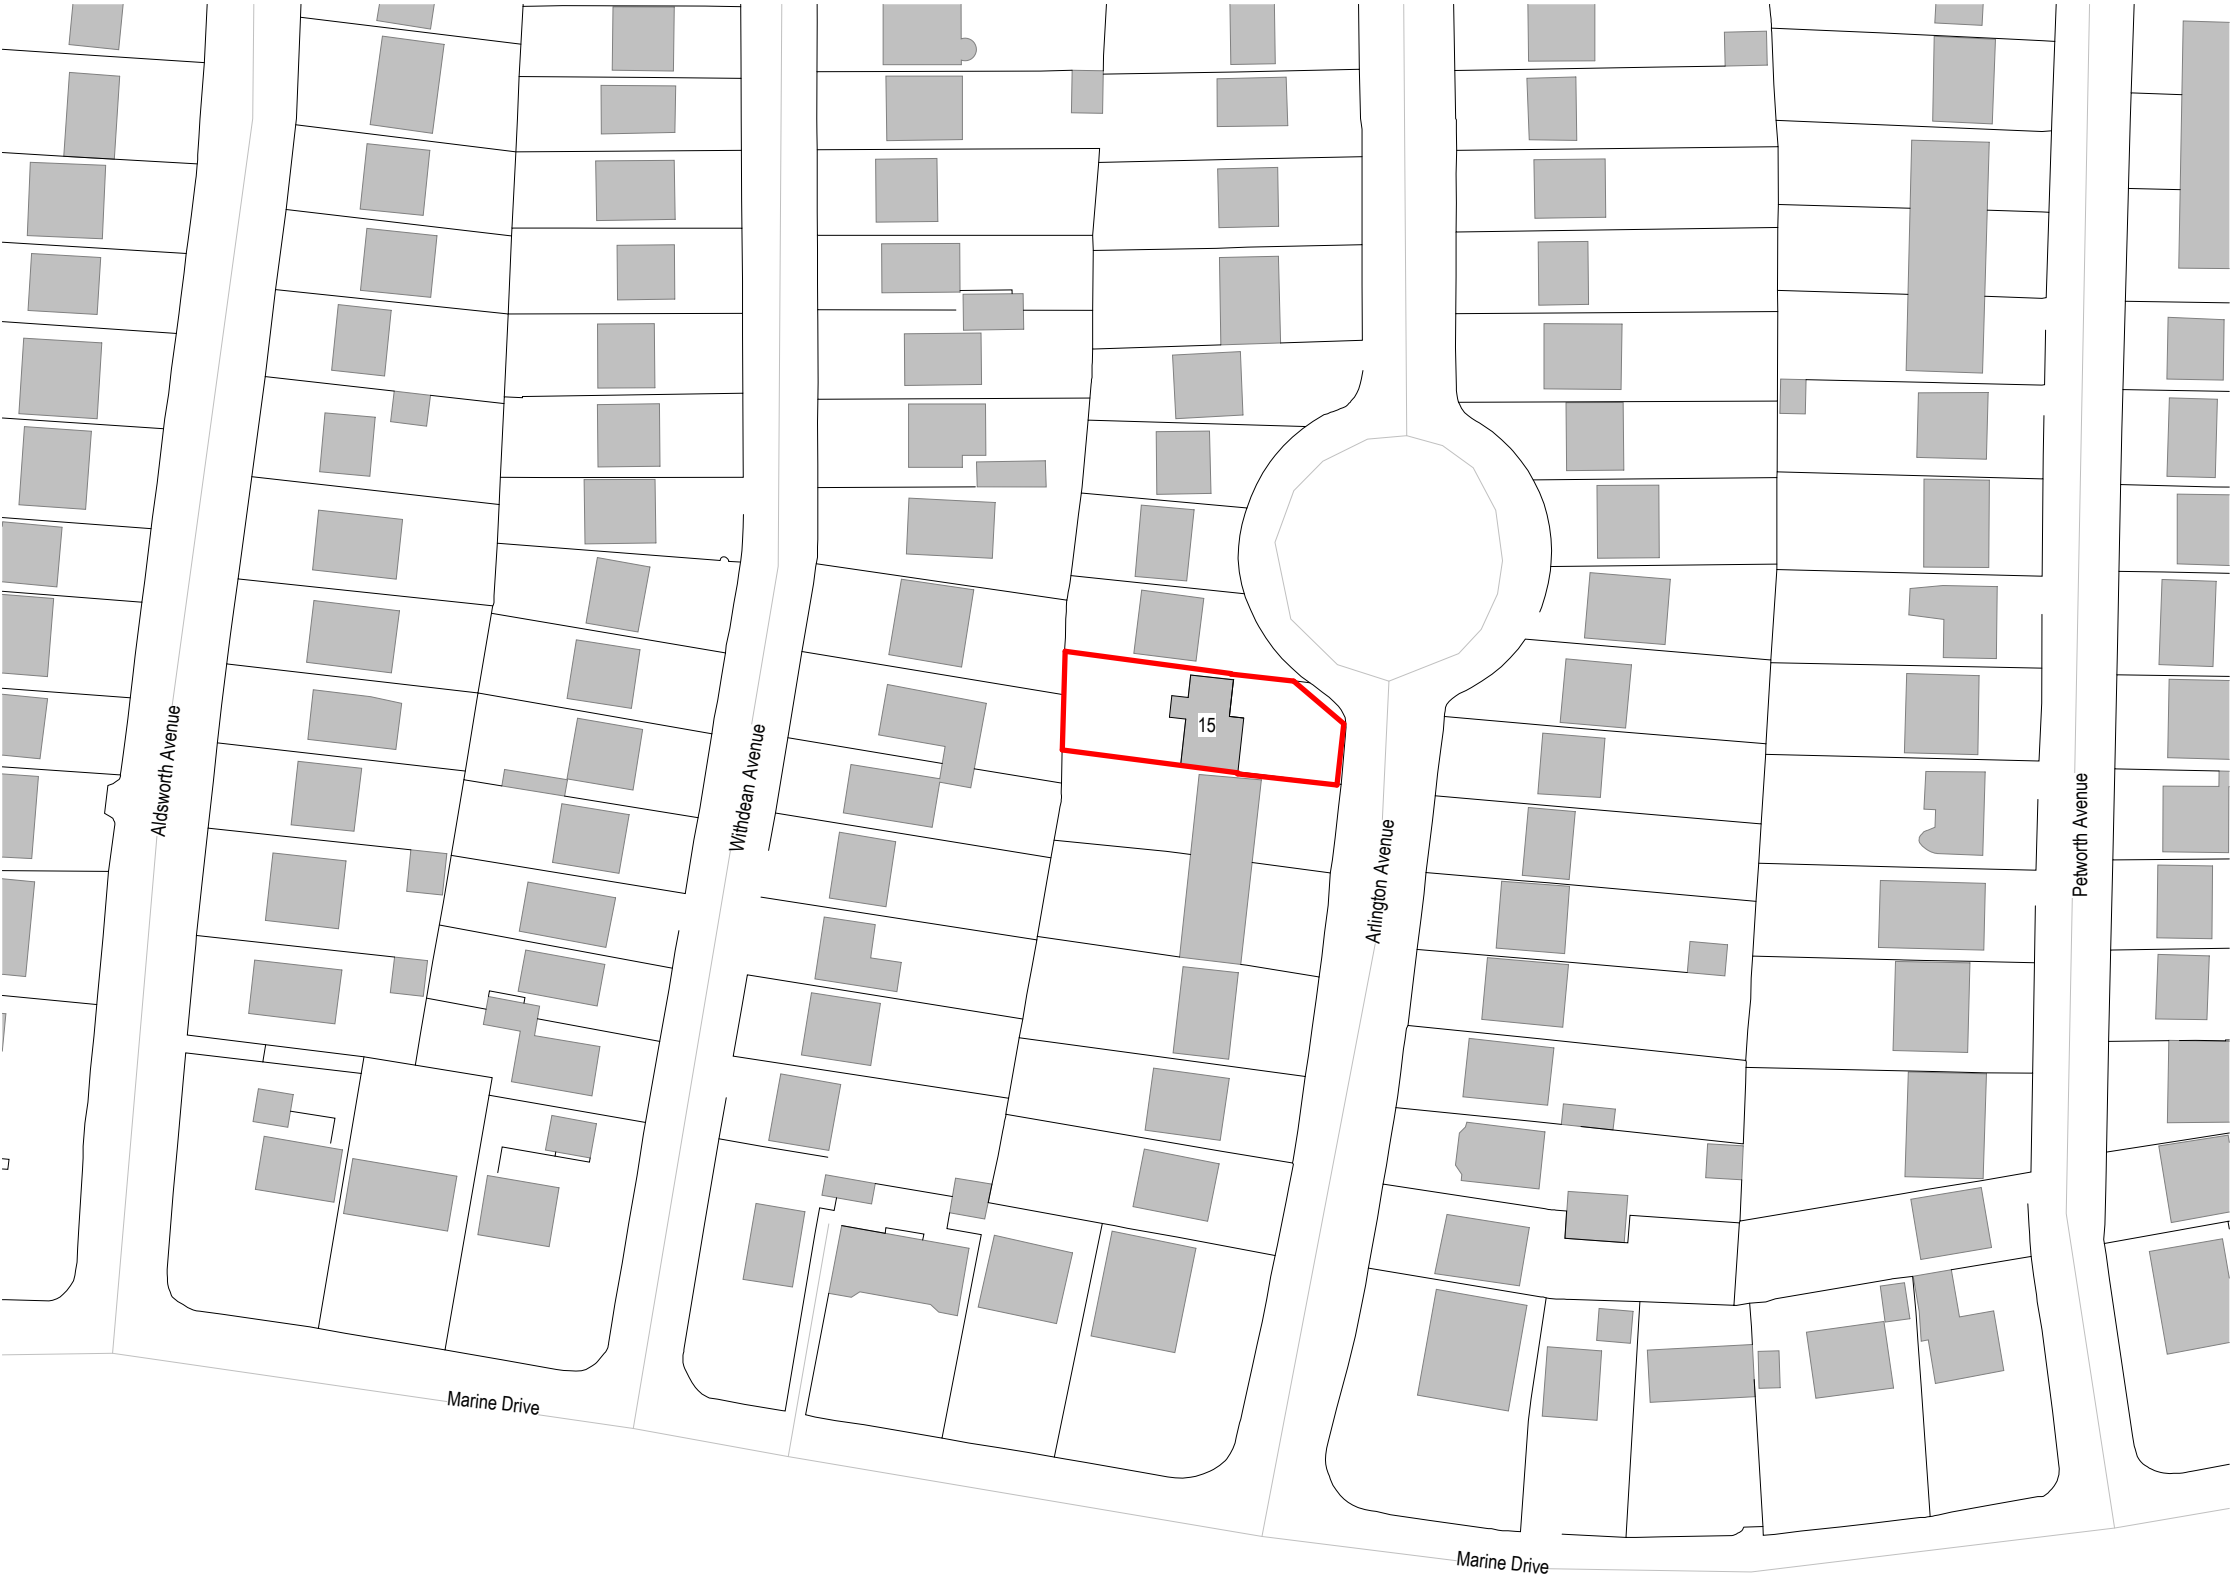

Revisions			
No.	Description	Date	By
1	Planning	16-03-26	

Notes:

GENERAL NOTES:


All dimensions & levels are preliminary and approximate and subject to utilities search, legal boundaries and detailed layouts/ design development through consultation.

Dimensions are to be checked on site by contractor & sub contractors prior to commencement of work, any discrepancies are to be highlighted immediately to the architects.

KEY

Red boundary

Scale 1 to 1250

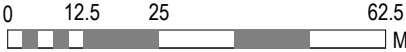

Scale: As indicated @ A3

Project No. Project Name:

656 15 Arlington Avenue



Drawing Name:

Site Location Plan

Drawing No. Revision: Suitability Description:

P001 P1 PLANNING

Drawn: MS Checked: GF Orig Paper Size: A3

FRESH Architects

T 07703682107 | 07393913140

info@fresh-architects.co.uk | www.fresharchitects.co.uk

Use figured dimensions only. All levels and dimensions to be checked. This drawing is to be read in conjunction with all other relevant drawings and specifications.

© FRESH Architects Ltd. All rights reserved