


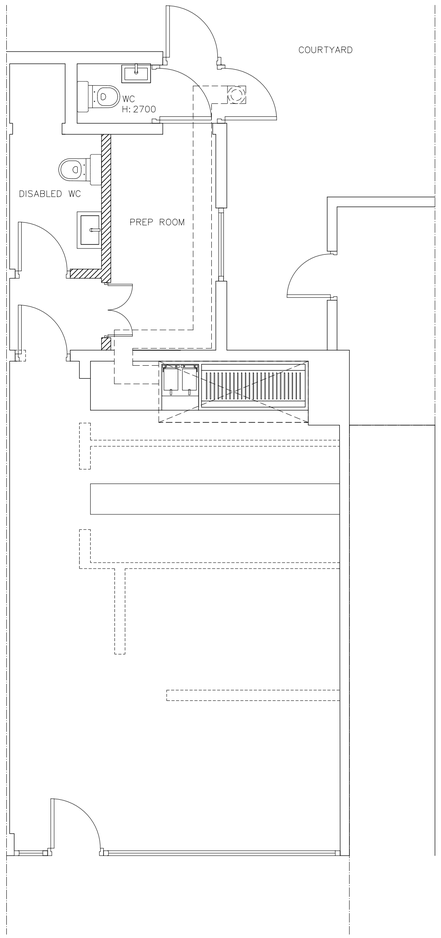


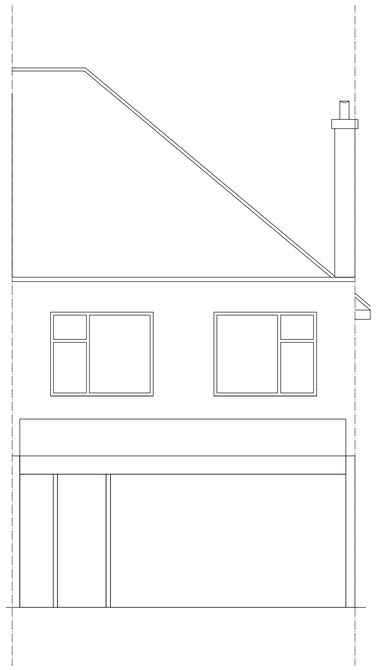

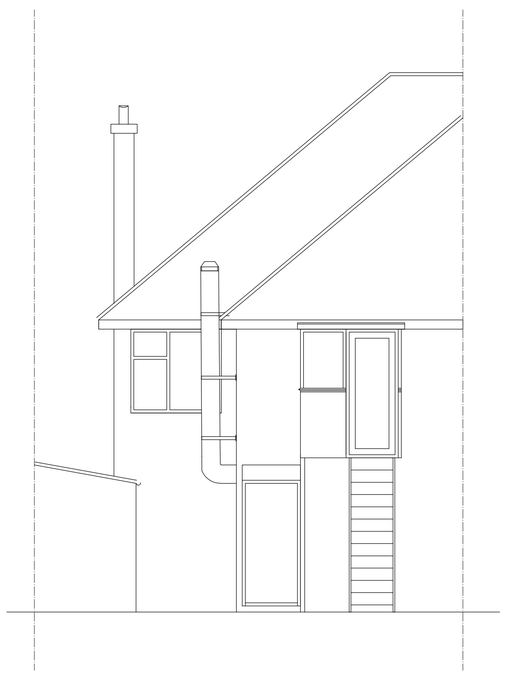

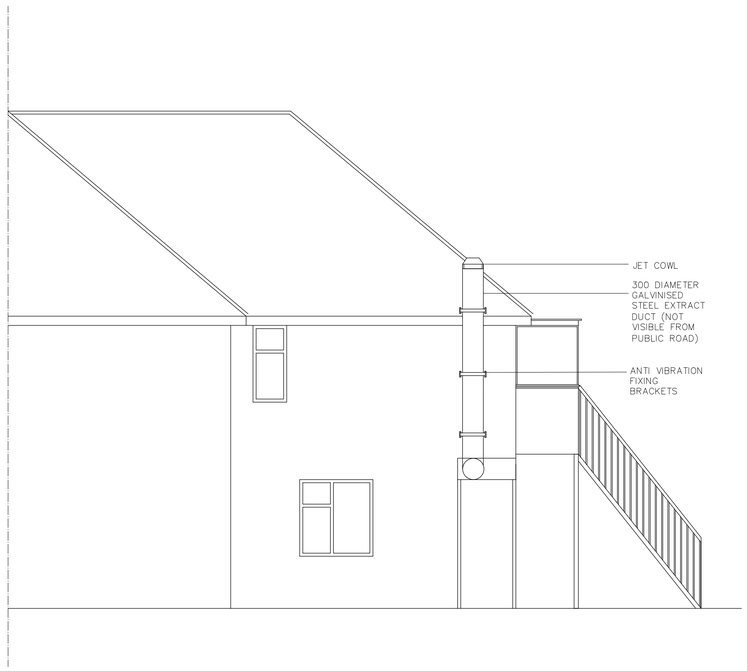

DETAIL	SCALE: 1:50 @ A1	11.10.2021	REVISION NO	67-69 NORTH ROAD, LANCING BN15 9AS	SPACE 01 STUDIOS
PROPOSED PLANS AND ELEVATIONS	1:50 @ A1			PROJECT NO. SO26 DWG NO. 01	ARCHITECTURAL SERVICES D.YILMAZ T:07712 476 324