DO NOT SCALE FROM THIS DRAWING



West Elevation

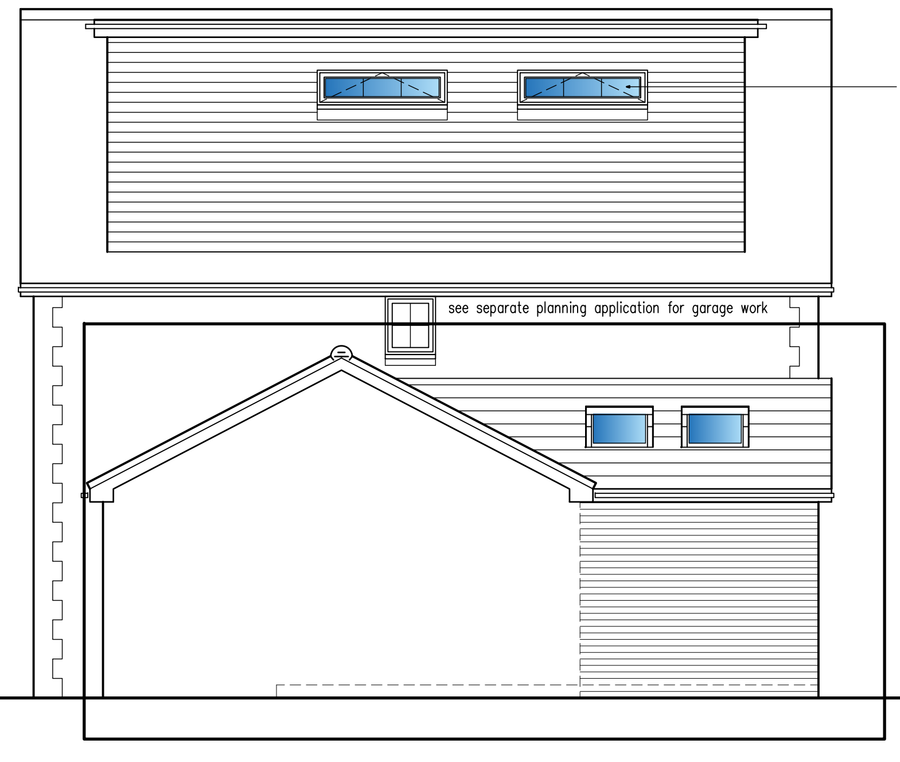

South Elevation



East Elevation

see separate planning application for garage work

see separate planning application for garage work

see separate planning application for garage work

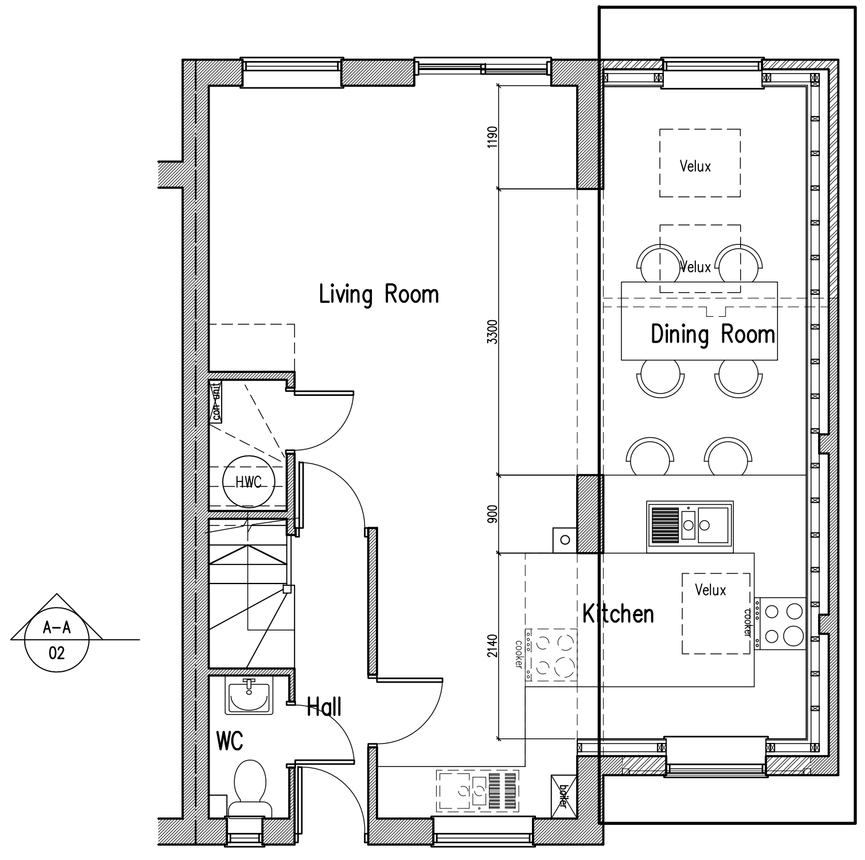

Ground Floor Plan

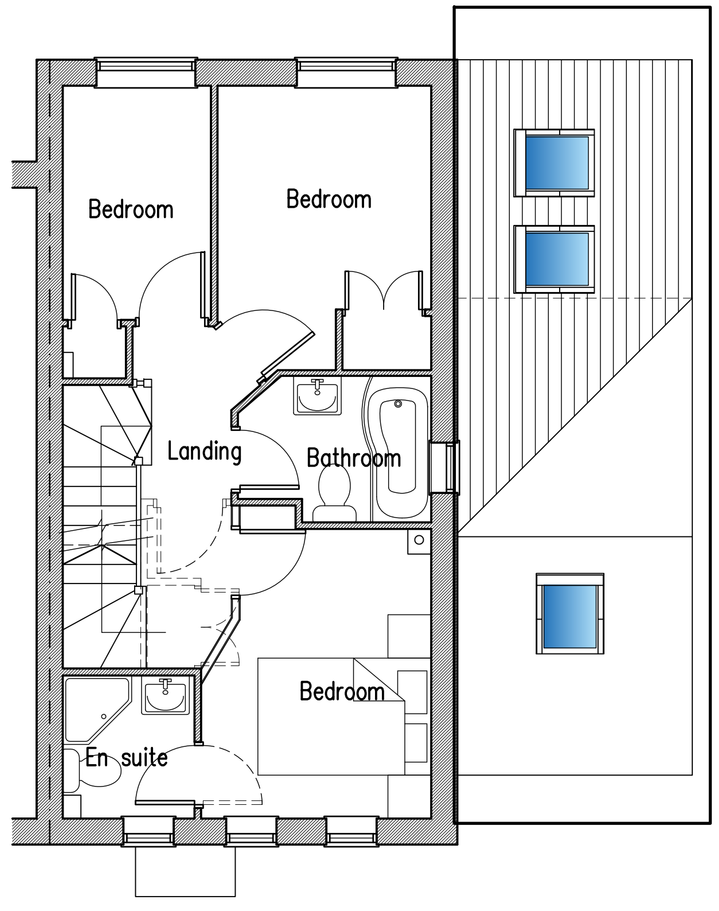

First Floor Plan

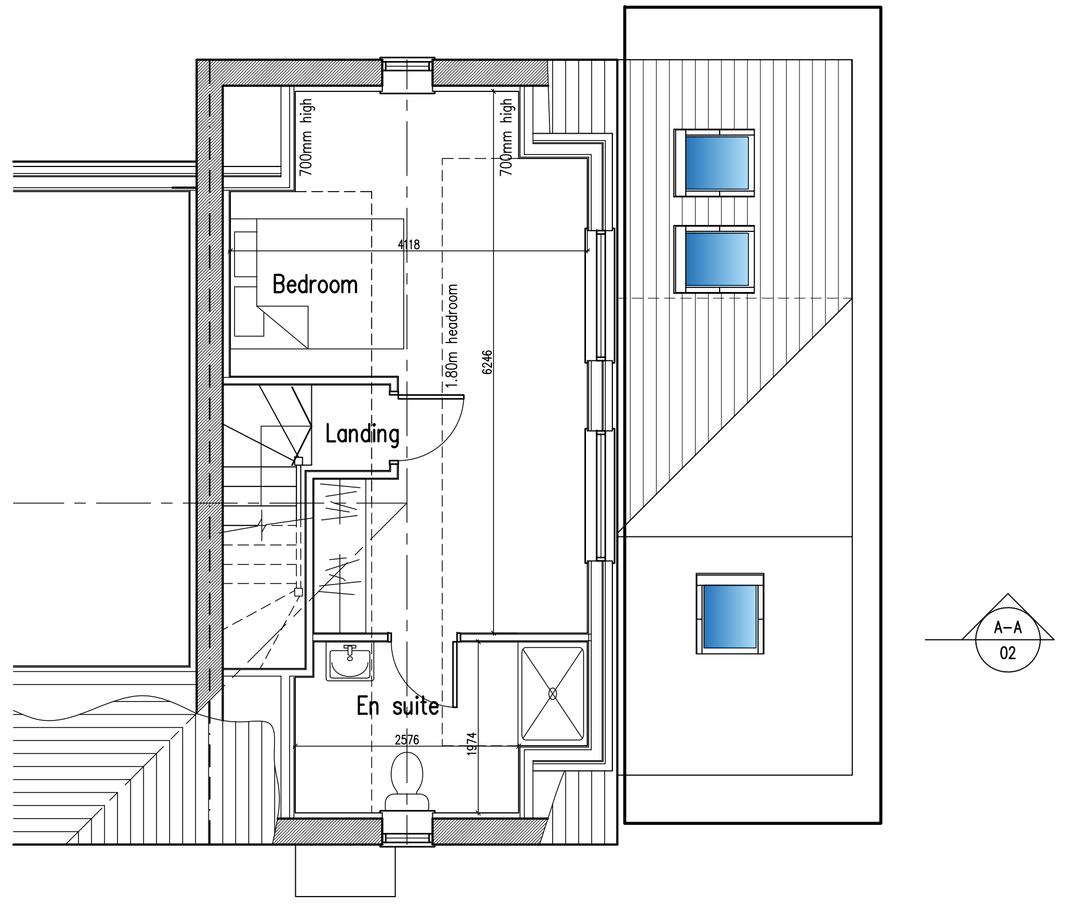

Second Floor Plan

D	18.04.24	Rear dormer separated from No. 49
C	04.04.24	Second floor layout and elevations amended
B	27.03.24	Roof conversion added
A	25.03.24	Client requirements added

1m 2m 3m 4m 5m 6m 7m 8m 9m 10m

1:50 Scale Bar

rja Planning & Building Consultants Ltd.
9 Sea Spray Avenue
Shoreham-By-Sea
West Sussex BN43 5PR
t: 01273 467297 mob: 07971 375739
e: rex@rjapbc.co.uk web: www.rjapbc.co.uk

Chartered Institute of Architectural Technologists

PROJECT: 50 Anchor Close, Shoreham-By-Sea

DRAWING TITLE: Proposed Floor Plans & Elevations

CLIENT: Mr and Mrs C. Ambrose

DWG NO: 24969-01

REVISION: D

SCALE: 1:50 @ A1

DATE: 25.03.24

DRAWN: rex