DO NOT SCALE FROM THIS DRAWING

See separate planning application for garage works

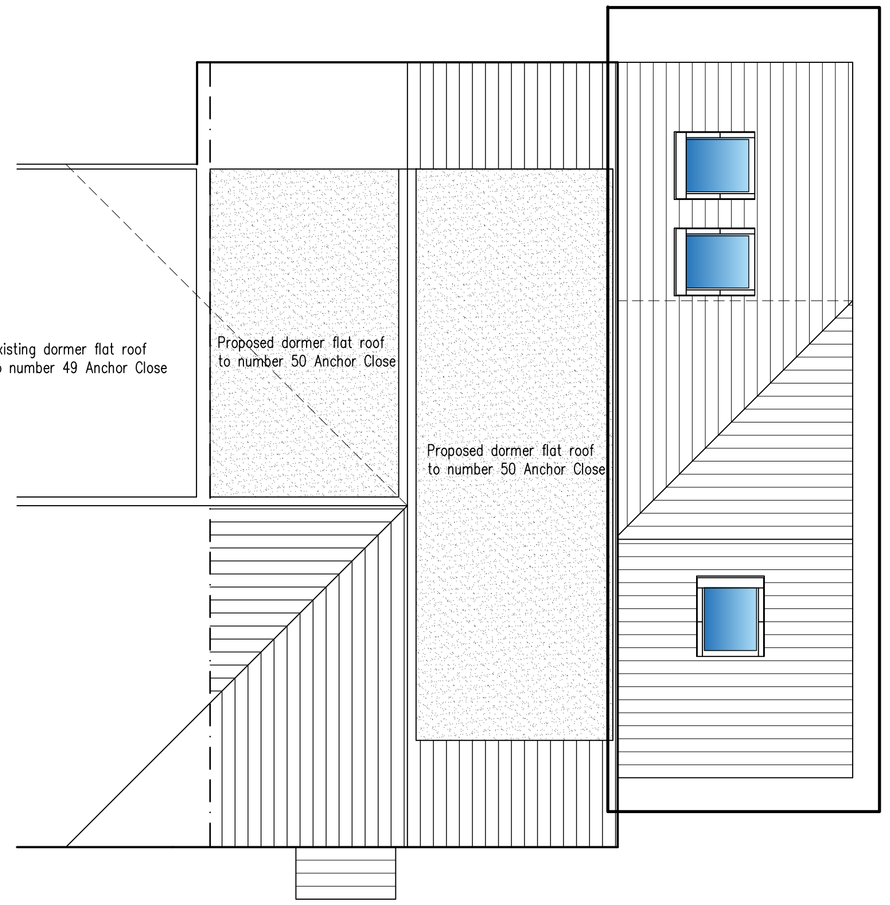

Roof Plan

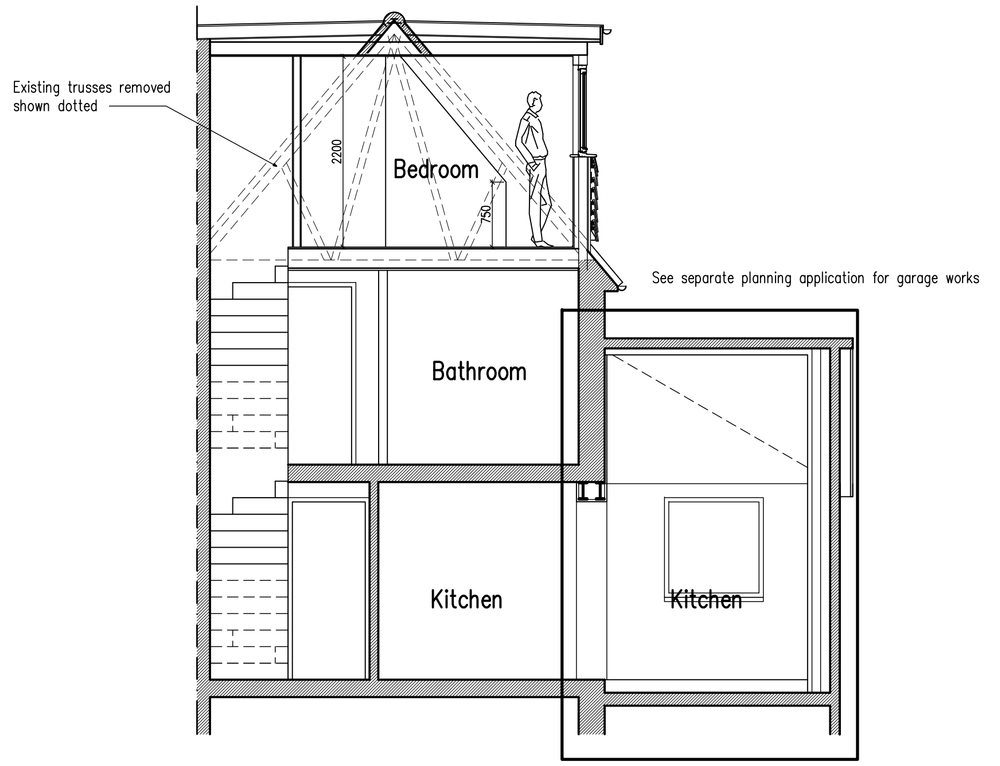

Section A-A

A	18.04.24	Rear dormer roof separated from No. 49

1m 2m 3m 4m 5m 6m 7m 8m 9m 10m
1:50 Scale Bar

rja Planning & Building Consultants Ltd.
9 Sea Spray Avenue
Shoreham-By-Sea
West Sussex BN43 5PR
t: 01273 467297 mob: 07971 375739
e: rex@rjapbc.co.uk web: www.rjapbc.co.uk

Chartered Institute of Architectural Technologists

PROJECT: 50 Anchor Close, Shoreham-By-Sea

DRAWING TITLE: Proposed Roof Plan & Sections

CLIENT: Mr and Mrs C. Ambrose

DWG NO: 24969-02

REVISION: A

SCALE: 1:50 @ A1

DATE: 25.03.24

DRAWN: rex