Note:

This is a preliminary design study based on the level of information available.

Subject to measured survey, utilities survey, soil investigation, structural, legal, daylight / sunlight, highways, tree survey, M&E, acoustic consultation together with local authority negotiation.

Key:

Application Boundary

Existing Refuse Store

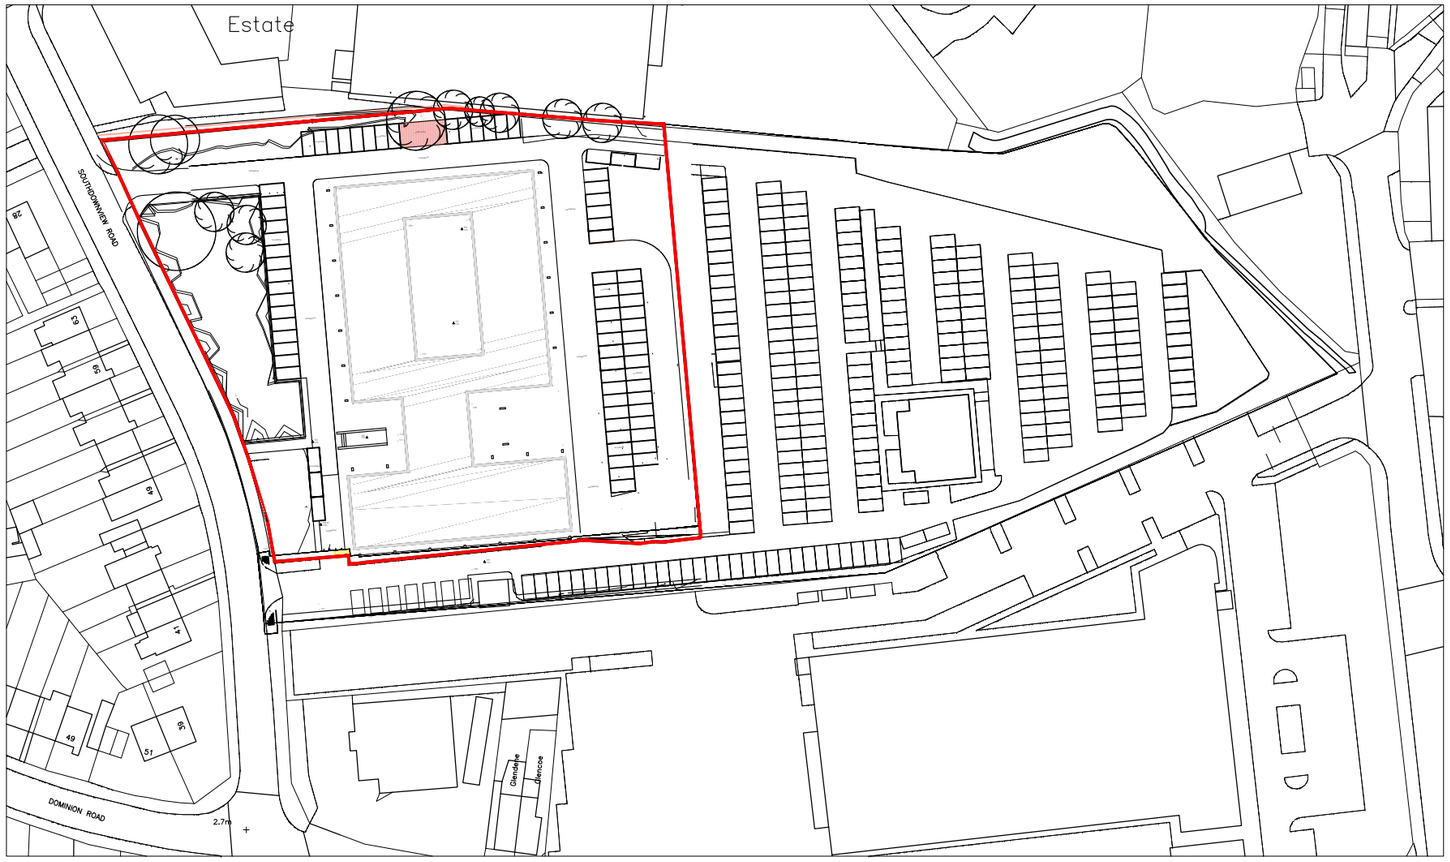

EXISTING SITE PLAN

0m 5m 10m 15m 20m 25m 30m 35m 40m 45m 50m

www.metropolispd.com

0m 25m

Note:
Do not scale this drawing

Revisions:

00 17 August 23

Broadwater Apartments, Worthing

3394-**D1000**-rev00

Scale: 1:1250 @ A3
Date: 17 August 23

Existing Plan