PLANNING DRAWING - EXISTING SIGNAGE







COPYRIGHT:
THE ATTACHED DESIGNS AND ILLUSTRATIONS ARE INTENDED SOLELY FOR AND SHOULD ONLY BE USED BY, THOSE TO WHOM THIS DESIGN SPECIFICATION IS ADDRESSED

THE CONTENTS ARE STRICTLY PRIVATE AND CONFIDENTIAL
ANY FORM OF REPRODUCTION, DISSEMINATION, COPYING, DISCLOSURE, MODIFICATION OR DISTRIBUTION IS STRICTLY PROHIBITED WITHOUT THE PRIOR WRITTEN CONSENT OF ASHLEIGH SIGNS LTD (COMPANY NO: 1325080)

REGISTERED ADDRESS:
ASHLEIGH HOUSE, BECKBRIDGE ROAD, NORMANTON INDUSTRIAL ESTATE, NORMANTON, WF6 1TE

THE WATERSIDE.
FERRY ROAD,
SHOREHAM-BY-SEA
BN43 5RA.

194139 (REV B)
02/06/25 - SRL

PLANNING DRAWING - PROPOSED SIGNAGE



GREENE KING
BURY ST EDMUNDS

ashleigh®

COPYRIGHT:
THE ATTACHED DESIGNS AND ILLUSTRATIONS ARE INTENDED SOLELY FOR, AND SHOULD ONLY BE USED BY, THOSE TO WHOM THIS DESIGN SPECIFICATION IS ADDRESSED

THE CONTENTS ARE STRICTLY PRIVATE AND CONFIDENTIAL
ANY FORM OF REPRODUCTION, DISSEMINATION, COPYING, DISCLOSURE, MODIFICATION OR DISTRIBUTION IS STRICTLY PROHIBITED WITHOUT THE PRIOR WRITTEN CONSENT OF ASHLEIGH SIGNS LTD (COMPANY NO: 1525080)

REGISTERED ADDRESS:
ASHLEIGH HOUSE, BECKBRIDGE ROAD, NORMANTON INDUSTRIAL ESTATE, NORMANTON, WF6 1TE

THE WATERSIDE.
FERRY ROAD,
SHOREHAM-BY-SEA
BN43 5RA.

194139 (REV B)
02/06/25 - SRL

PLANNING DRAWING - PROPOSED SIGNAGE

ITEM 01 (Qty 01)PL01A2
Double sided pictorial sign
Featuring:
- Mild steel gibbet finished RAL 9005
- 2mm aluminium pictorial panel finished RAL 7033
- 32mm bullnose trim finished RAL 9005
- Cut Metamark M4 matt white vinyl details
- 2no. slimline LED trough lights with warm white illumination
- 120 mm² steel post finished RAL 9005
  c/w Ashleigh standard base plate

2No. amenity boards
2mm aluminium panel finished RAL 7033
Featuring:
- 32mm bullnose trim finished RAL 9005
- Cut Metamark M4 matt white vinyl details
- 25x25mm aluminium angle fixings finished RAL 9005
- 10W LED Slimline floodlights. Warm white illumination.

Scale 1:20

Max 250 Candelas per square meter (cd/m2)

Floodlight Detail
Scale 1:5

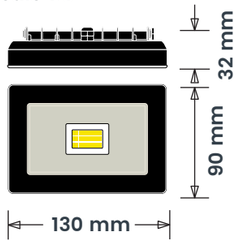

Linolite detail



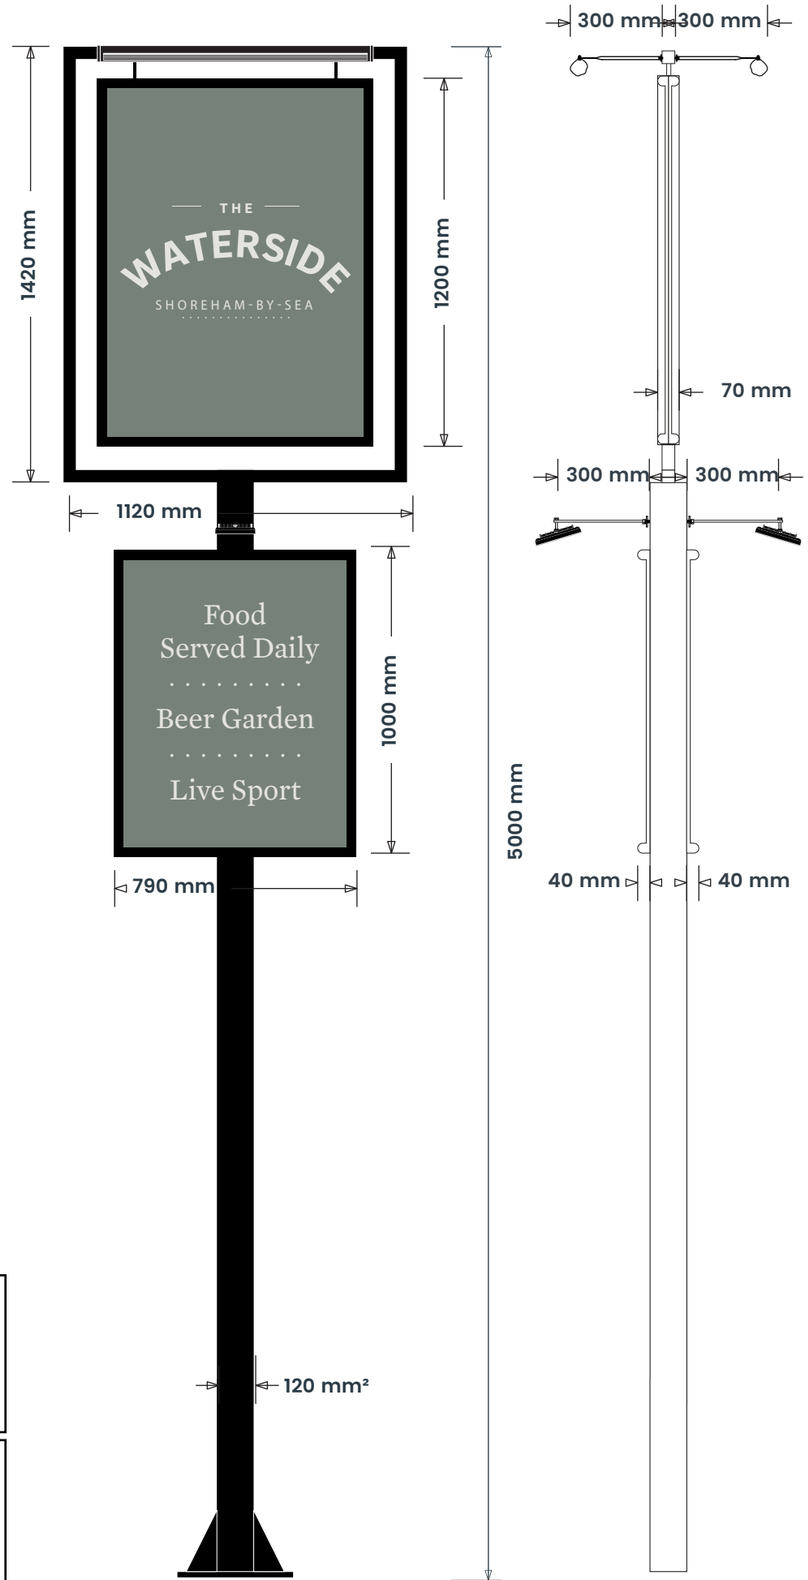

ITEMS 02A & 02B (Qty 02)PL04C
2mm aluminium panel finished RAL 7033
Featuring:
- 32mm bullnose trim finished RAL 9005
- Cut Metamark M4 matt white vinyl details
- 25x25mm aluminium angle fixings finished RAL 9005

Scale 1:20

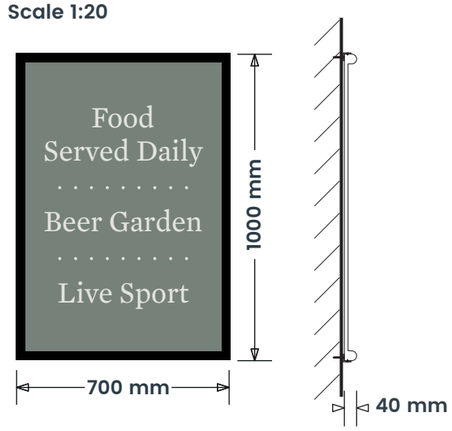

1200 mm Ground Clearance

Non illuminated

SIGN COLOUR (GLOSS)

Dulux Heritage Waxed Khaki RAL 7033

Metamark M4 Matt White

RAL 9002

RAL 9005

BUILDING COLOUR

Dulux Heritage Romney Wool

Dulux Heritage Forest Grey

Dulux Heritage Waxed Khaki

RAL 9005

BRAND TYPEFACES

Primary :
Core Sans N 65 Bold

Secondary :
Geometric 415 Lite
BT Regular

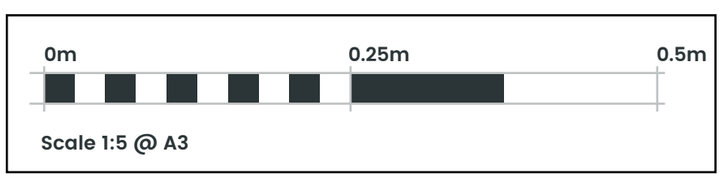



GREENE KING
BURY ST EDMUNDS

ashleigh®

COPYRIGHT:
THE ATTACHED DESIGNS AND ILLUSTRATIONS ARE INTENDED SOLELY FOR AND SHOULD ONLY BE USED BY, THOSE TO WHOM THIS DESIGN SPECIFICATION IS ADDRESSED
THE CONTENTS ARE STRICTLY PRIVATE AND CONFIDENTIAL
ANY FORM OF REPRODUCTION, DISSEMINATION, COPYING, DISCLOSURE, MODIFICATION OR DISTRIBUTION IS STRICTLY PROHIBITED WITHOUT THE PRIOR WRITTEN CONSENT OF ASHLEIGH SIGNS LTD (COMPANY NO: 1325080)
REGISTERED ADDRESS:
ASHLEIGH HOUSE, BECKBRIDGE ROAD, NORMANTON INDUSTRIAL ESTATE, NORMANTON, WF6 1TE

THE WATERSIDE.
FERRY ROAD,
SHOREHAM-BY-SEA
BN43 5RA.

194139 (REV B)
02/06/25 - SRL

PLANNING DRAWING - PROPOSED SIGNAGE

ITEM 04 (Qty 01) PL08A-NS
2mm aluminium panel finished RAL 7033
Featuring:
- 32mm bullnose trim finished RAL 9005
- 19mm foamex letters finished RAL 9002
- 25x25mm aluminium angle fixings finished RAL 9005
- Slimline LED trough light finished RAL 9005.
  Warm white illumination.

Scale 1:20



6900 mm Ground Clearance
Max 250 Candelas per square meter (cd/m2)

ITEM 05 (Qty 01) PL08A-NS
2mm aluminium panel finished RAL 7033
Featuring:
- 32mm bullnose trim finished RAL 9005
- 19mm foamex letters finished RAL 9002
- Existing bracketwork
- Slimline LED trough light finished RAL 9005
  Warm white illumination.

Scale 1:20



6100 mm Ground Clearance
Max 250 Candelas per square meter (cd/m2)



Scale 1:20 @ A3

SIGN COLOUR (GLOSS)

Dulux Heritage Waxed Khaki RAL 7033

Metamark M4 Matt White

RAL 9002

RAL 9005

BUILDING COLOUR

Dulux Heritage Romney Wool

Dulux Heritage Forest Grey

Dulux Heritage Waxed Khaki

RAL 9005

BRAND TYPEFACES

Primary :
Core Sans N 65 Bold

Secondary :
Geometric 415 Lite
BT Regular

GREENE KING
BURY ST EDMUNDS

ashleigh®

COPYRIGHT:
THE ATTACHED DESIGNS AND ILLUSTRATIONS ARE INTENDED SOLELY FOR, AND SHOULD ONLY BE USED BY, THOSE TO WHOM THIS DESIGN SPECIFICATION IS ADDRESSED
THE CONTENTS ARE STRICTLY PRIVATE AND CONFIDENTIAL
ANY FORM OF REPRODUCTION, DISSEMINATION, COPYING, DISCLOSURE, MODIFICATION OR DISTRIBUTION IS STRICTLY PROHIBITED WITHOUT THE PRIOR WRITTEN CONSENT OF ASHLEIGH SIGNS LTD (COMPANY NO: 1325080)
REGISTERED ADDRESS:
ASHLEIGH HOUSE, BECKBRIDGE ROAD, NORMANTON INDUSTRIAL ESTATE, NORMANTON, WF6 1TE

THE WATERSIDE.
FERRY ROAD,
SHOREHAM-BY-SEA
BN43 5RA.

194139 (REV B)
02/06/25 - SRL

PLANNING DRAWING - PROPOSED SIGNAGE

ITEM 07 (Qty 01)PL19A-NS
2mm aluminium panel finished RAL 7033
Featuring:
• 32mm bullnose trim finished RAL 9005
• Cut Metamark M4 matt white vinyl details
• 25x25mm aluminium angle fixings finished RAL 9005
Scale 1:20



2600 mm Ground Clearance
non illuminated

ITEM 08 (Qty 01)PL19A-NS
2mm aluminium panel finished RAL 7033
Featuring:
• 32mm bullnose trim finished RAL 9005
• Cut Metamark M4 matt white vinyl details
• 25x25mm aluminium angle fixings finished RAL 9005
Scale 1:20

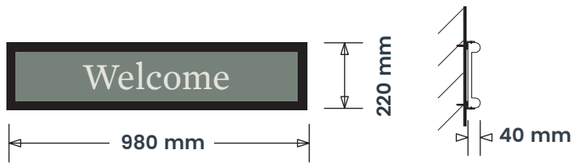

3500 mm Ground Clearance
non illuminated

SIGN COLOUR (GLOSS)

Dulux Heritage Waxed Khaki RAL 7033

Metamark M4 Matt White

RAL 9002

RAL 9005

BUILDING COLOUR

Dulux Heritage Romney Wool

Dulux Heritage Forest Grey

Dulux Heritage Waxed Khaki

RAL 9005

BRAND TYPEFACES

Primary :
Core Sans N 65 Bold

Secondary :
Geometric 415 Lite
BT Regular



GREENE KING
BURY ST EDMUNDS

ashleigh®

COPYRIGHT:
THE ATTACHED DESIGNS AND ILLUSTRATIONS ARE INTENDED SOLELY FOR, AND SHOULD ONLY BE USED BY, THOSE TO WHOM THIS DESIGN SPECIFICATION IS ADDRESSED

THE CONTENTS ARE STRICTLY PRIVATE AND CONFIDENTIAL
ANY FORM OF REPRODUCTION, DISSEMINATION, COPYING, DISCLOSURE, MODIFICATION OR DISTRIBUTION IS STRICTLY PROHIBITED WITHOUT THE PRIOR WRITTEN CONSENT OF ASHLEIGH SIGNS LTD (COMPANY NO: 1325080)

REGISTERED ADDRESS:
ASHLEIGH HOUSE, BECKBRIDGE ROAD, NORMANTON INDUSTRIAL ESTATE, NORMANTON, WF6 1TE

THE WATERSIDE.
FERRY ROAD,
SHOREHAM-BY-SEA
BN43 5RA.

PLANNING DRAWING - PROPOSED SIGNAGE

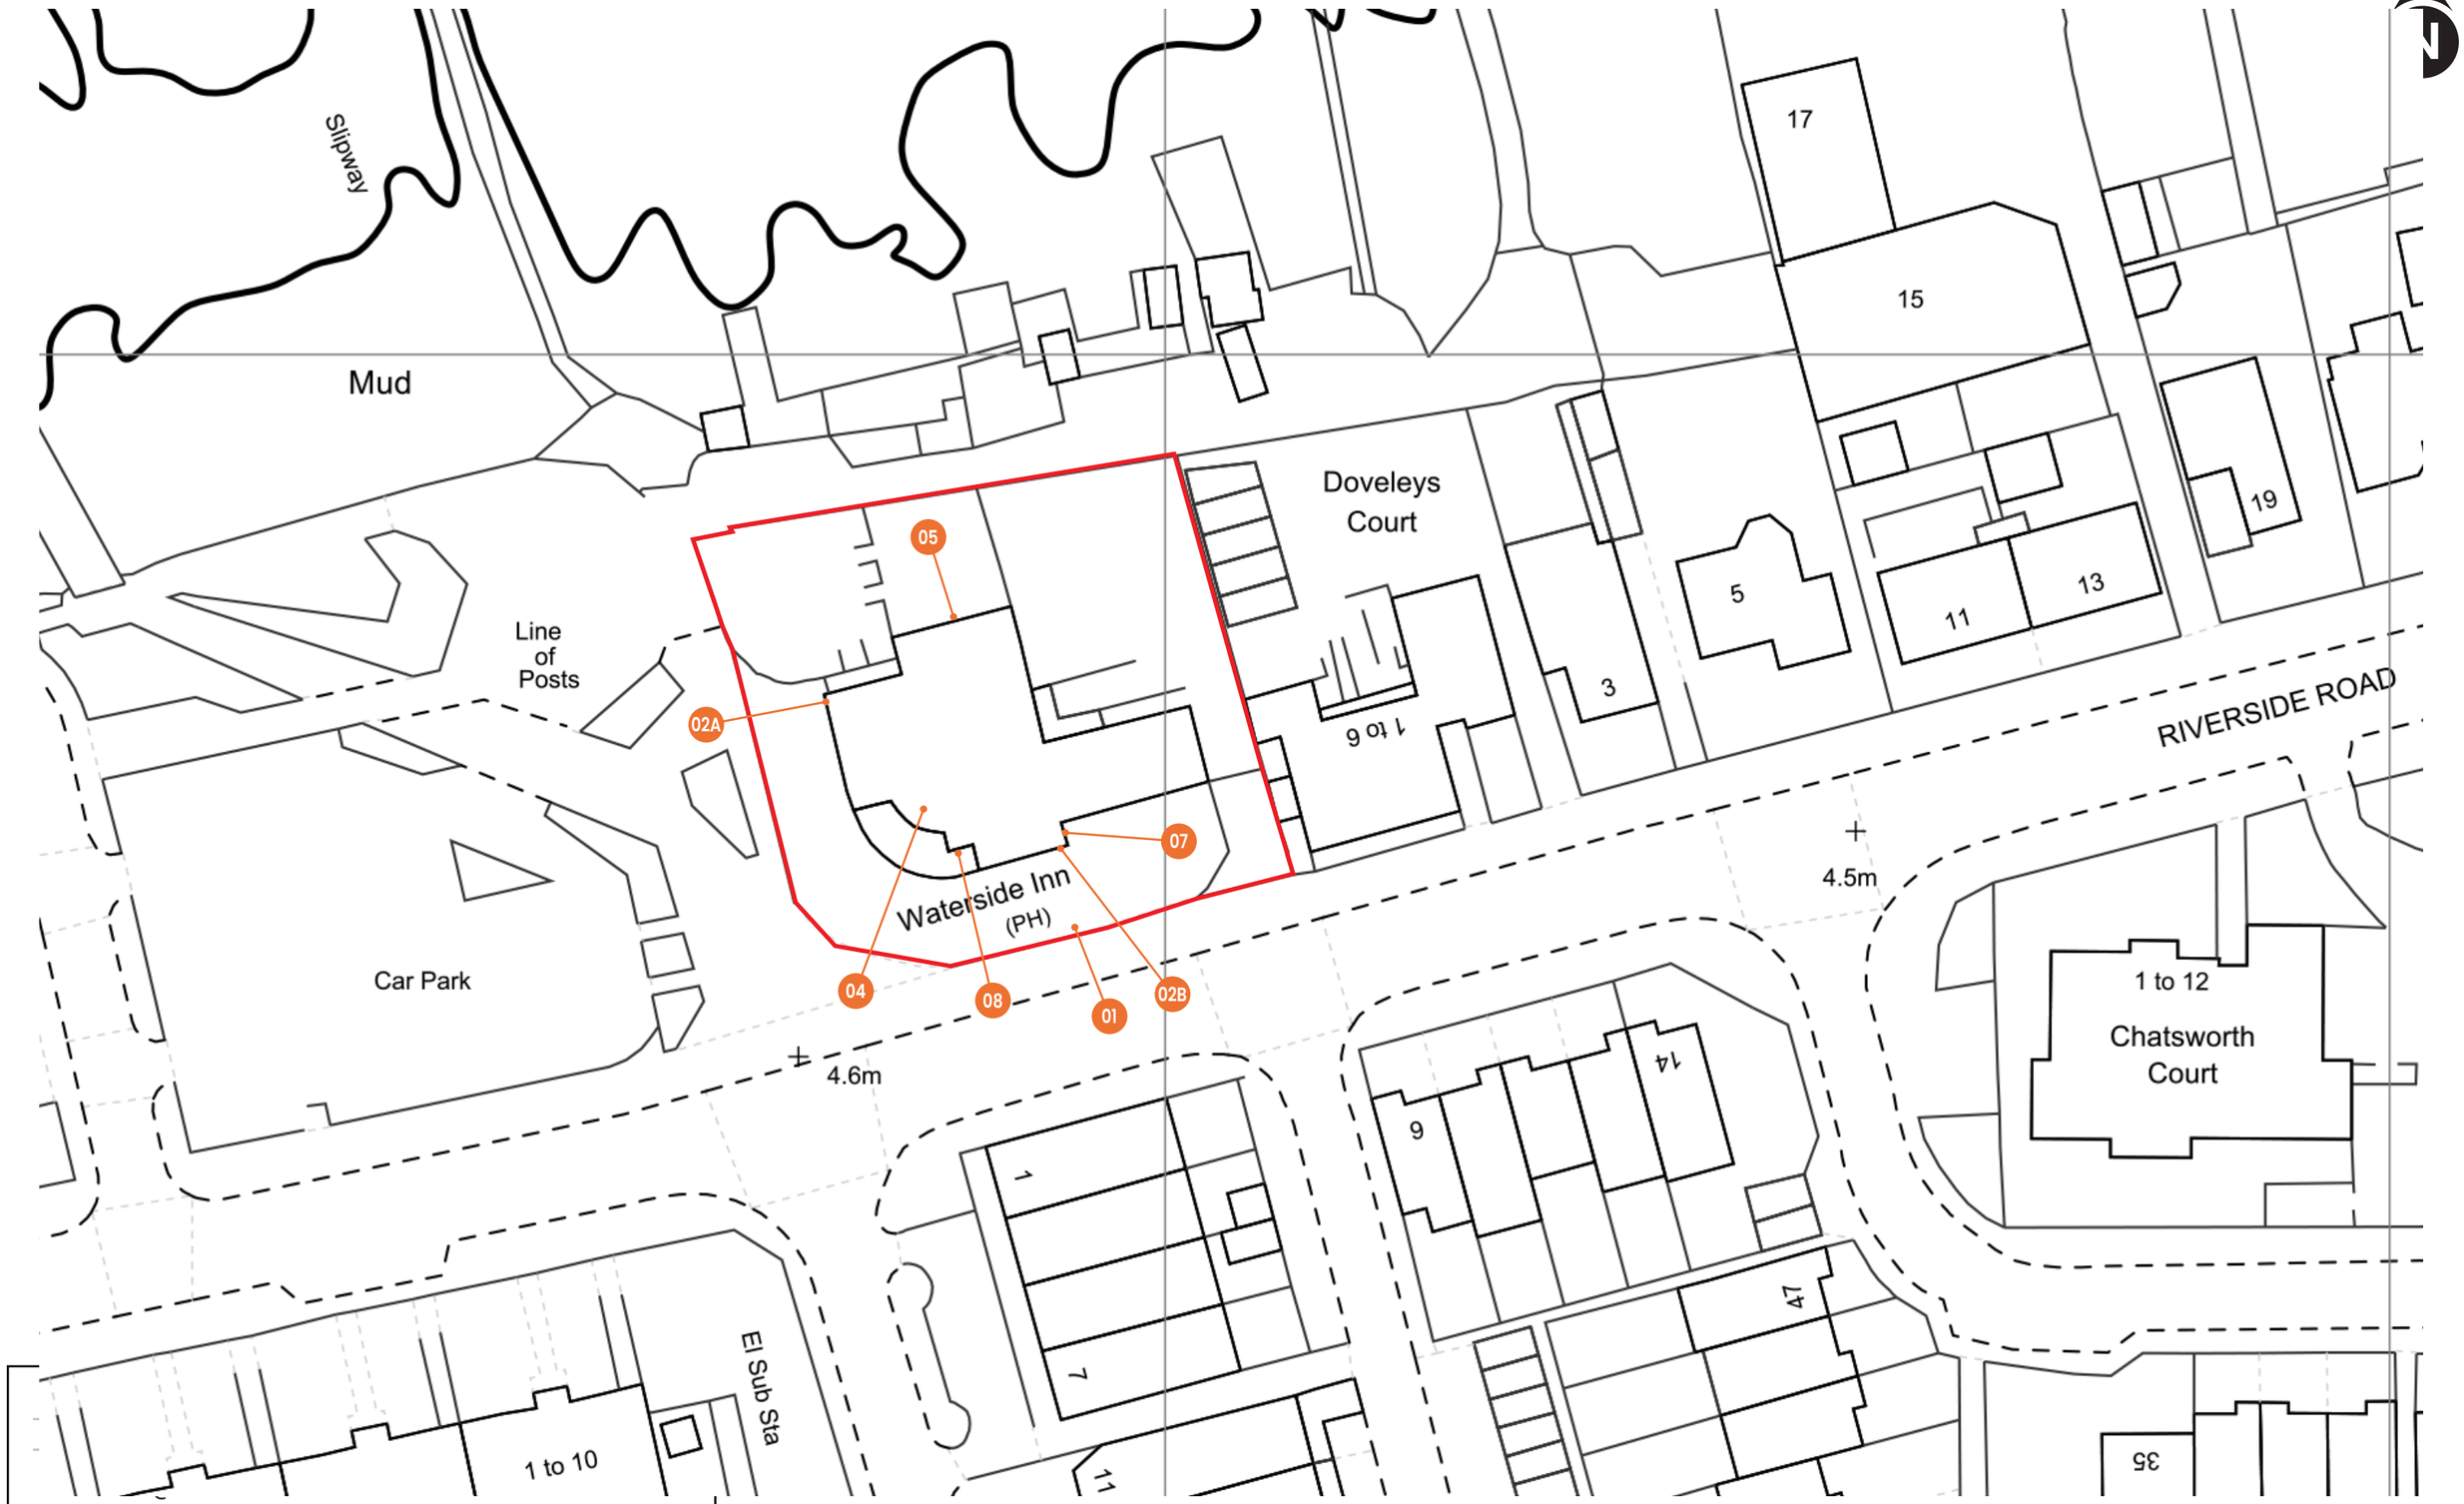

ashleigh®

COPYRIGHT:
THE ATTACHED DESIGNS AND ILLUSTRATIONS ARE INTENDED SOLELY FOR, AND SHOULD ONLY BE USED BY, THOSE TO WHOM THIS DESIGN SPECIFICATION IS ADDRESSED

THE CONTENTS ARE STRICTLY PRIVATE AND CONFIDENTIAL
ANY FORM OF REPRODUCTION, DISSEMINATION, COPYING, DISCLOSURE, MODIFICATION OR DISTRIBUTION IS STRICTLY PROHIBITED WITHOUT THE PRIOR WRITTEN CONSENT OF ASHLEIGH SIGNS LTD (COMPANY NO: 1325080)

REGISTERED ADDRESS:
ASHLEIGH HOUSE, BECKBRIDGE ROAD, NORMANTON INDUSTRIAL ESTATE, NORMANTON, WF6 1TE

THE WATERSIDE.
FERRY ROAD,
SHOREHAM-BY-SEA
BN43 5RA.

194139 (REV B)
02/06/25 - SRL

GK Waterside Inn BN43 5RA



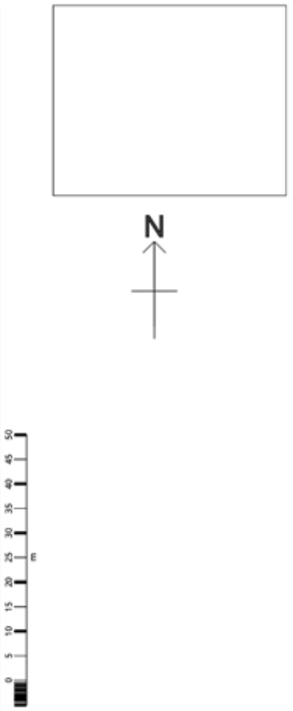

OS MasterMap 1250/2500/10000
scale
Monday, June 2, 2025, ID:
CM-01225369
www.centremapslive.co.uk

1:1250 scale print at A4, Centre:
521790 E, 104761 N

©Crown Copyright Ordnance Survey. Licence no. AC0000849896

Ordnance Survey Licensed Data

ashleighsigns.com

0m 20m 40m 60m 80m 100m

Scale 1:1250 @ A3

GREENE KING
BURY ST EDMUNDS

ashleigh®

COPYRIGHT:
THE ATTACHED DESIGNS AND ILLUSTRATIONS ARE INTENDED SOLELY FOR, AND SHOULD ONLY BE USED BY, THOSE TO WHOM THIS DESIGN SPECIFICATION IS ADDRESSED

THE CONTENTS ARE STRICTLY PRIVATE AND CONFIDENTIAL
ANY FORM OF REPRODUCTION, DISSEMINATION, COPYING, DISCLOSURE, MODIFICATION OR DISTRIBUTION IS STRICTLY PROHIBITED WITHOUT THE PRIOR WRITTEN CONSENT OF ASHLEIGH SIGNS LTD (COMPANY NO: 1325080)

REGISTERED ADDRESS:
ASHLEIGH HOUSE, BECKBRIDGE ROAD, NORMANTON INDUSTRIAL ESTATE, NORMANTON, WF6 1TE

THE WATERSIDE.
FERRY ROAD,
SHOREHAM-BY-SEA
BN43 5RA.

194139 (REV B)
02/06/25 - SRL