6 Westdean Road, BN14 7RE

BLOCK PLAN SCALE 1:500@a4

Note distance to boundary
A=0.1m (no roof material to over hang the boundary)
B=4.1m
C=16.4m

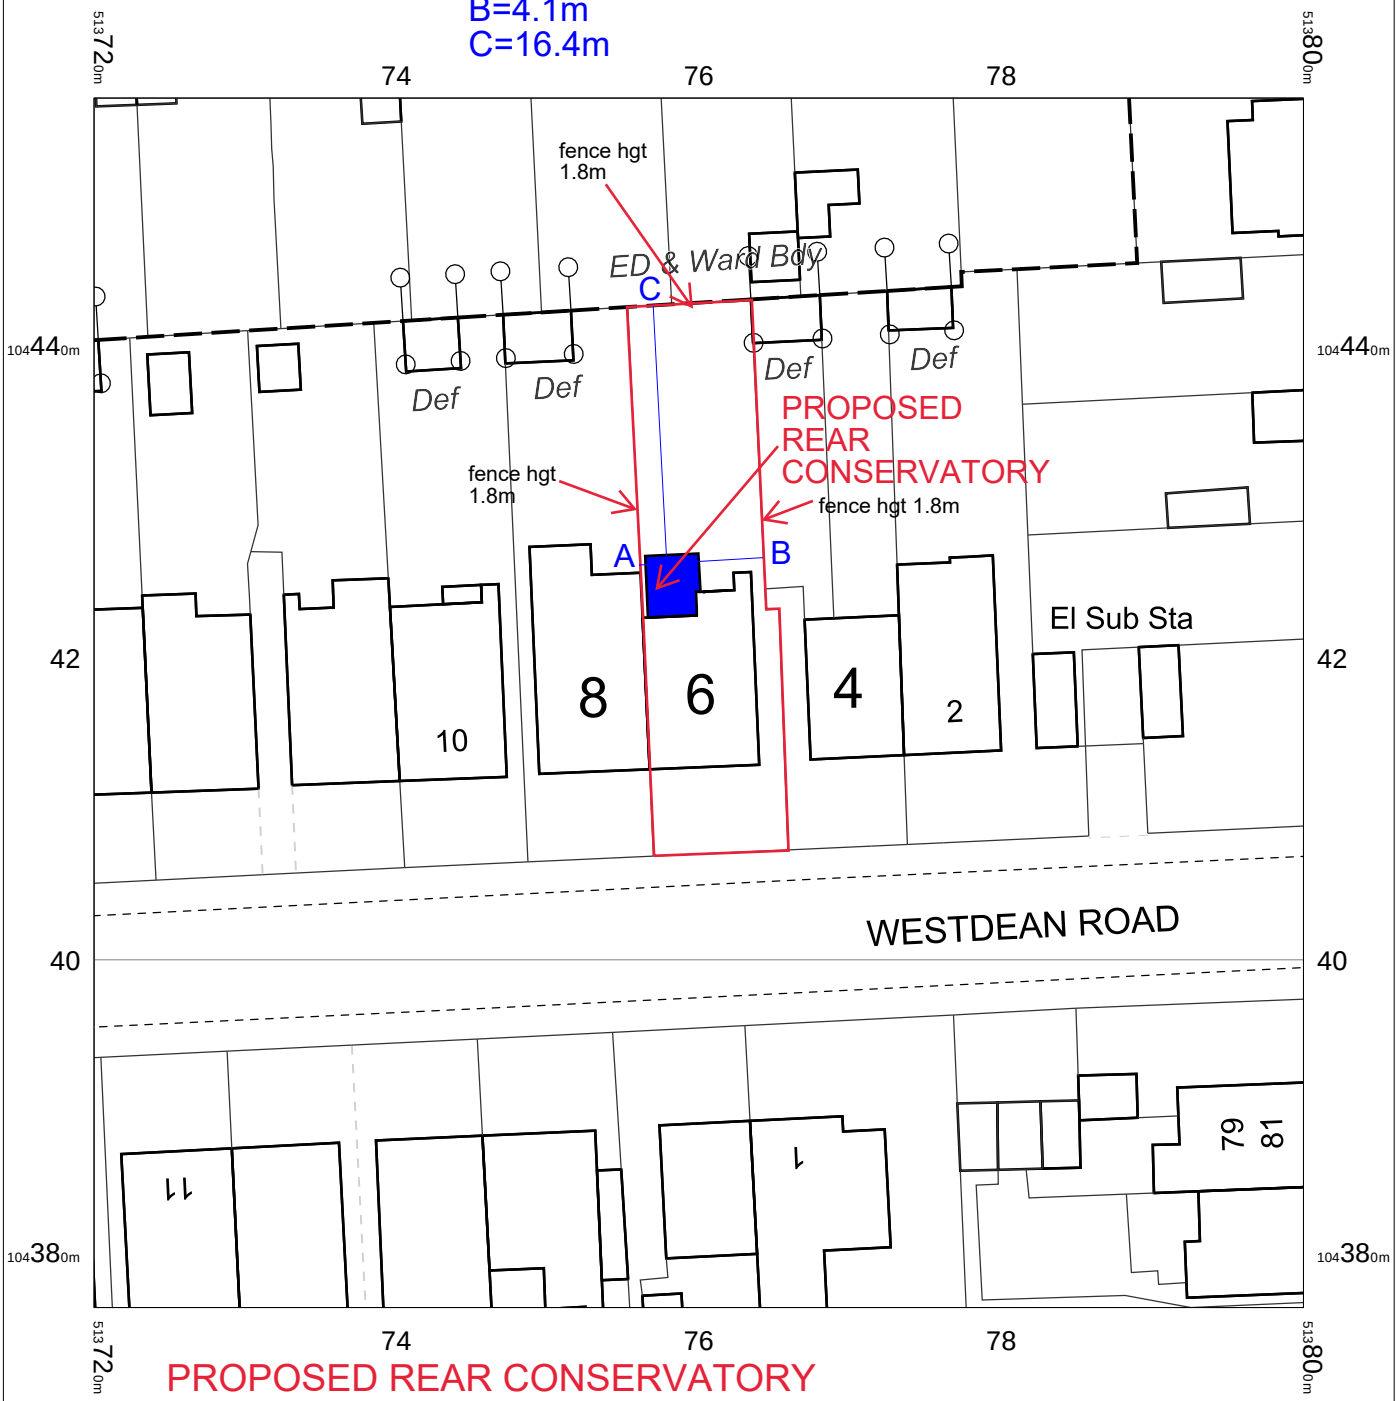

PROPOSED REAR CONSERVATORY
width 3.3m, projection 4.1m, hgt to eaves 2.4m, hgt to ridge 3.2m
brickwork to match property, frames/rafters white upvc, glazing clear,
white upvc side panels, roof material glass
drainage to existing gully, boundary treatments to remain same,

0 2 4 6 8 10 12 14 16 18 20
m

6 Westdean Road,
Gaisford,
Worthing,
West Sussex
BN14 7RE

OS MasterMap 1250/2500/10000 scale
Sunday, July 27, 2025, ID: CM-01234346
www.centremapslive.co.uk

1:500 scale print at A4, Centre: 513760 E, 104417 N

©Crown Copyright Ordnance Survey. Licence no. AC0000849896

N

CENTRE MAPS LIVE.
FOR A BETTER POINT OF VIEW