
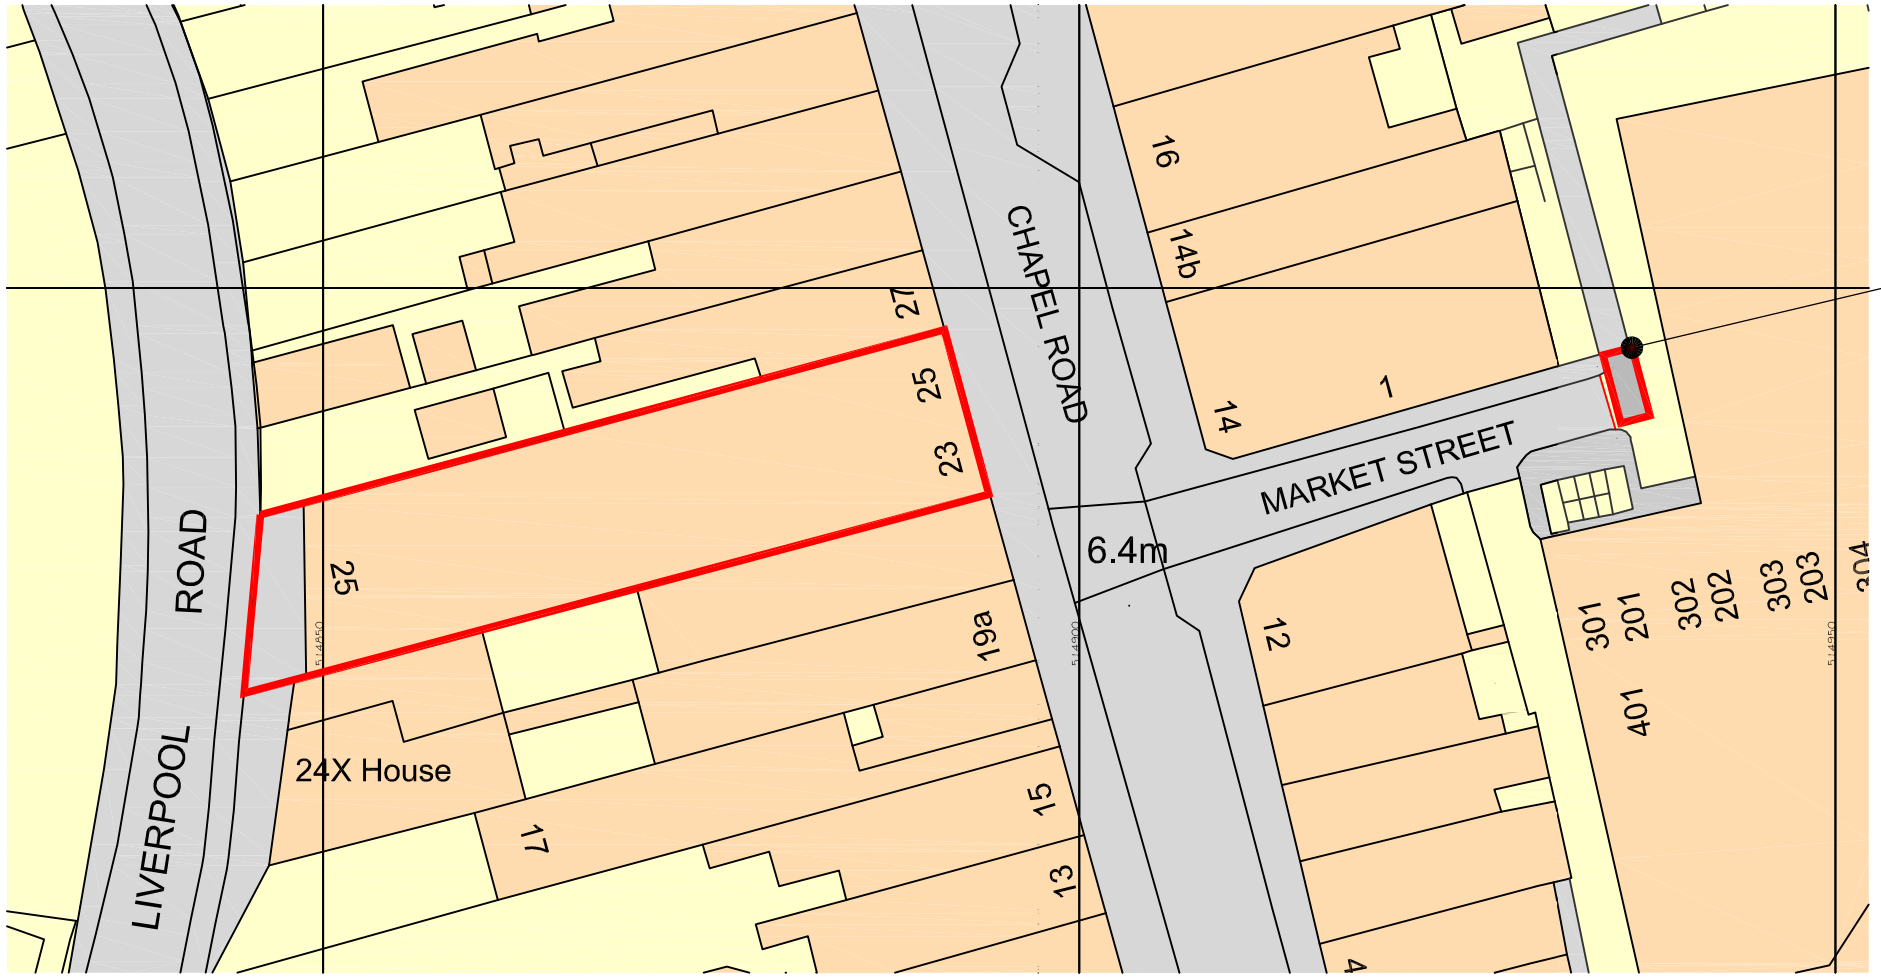


Agreed location of bin store

N

Site Block Plan - 1:500

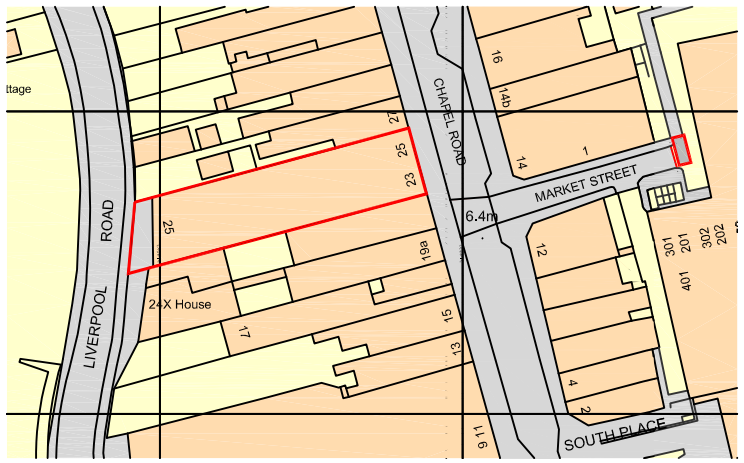

N

Site Location Plan - 1:1250

0m 5m 10m 25m 50m
1:500

10m 20m 50m 100m 125m
1:1250

Notes:

do not scale:
detailed drawings and larger scale drawings take precedence. Figured dimensions only are to be taken from this drawing.

dimensions:
All building and site dimensions, levels and sewer invert levels at connection points are to be checked and verified on site by the contractor before the commencement of works. All dimensions are to be checked prior to the placement of orders for materials or the fabrication of work and any discrepancy, omission or error is to be reported to the Architect immediately for verification.

specification:
The Contractor is to comply with current Building Legislation, British Standard Specifications, BuildingRegulations etc. Whether or not specifically stated on this drawing. This drawing must be checked against and read in conjuction with any structural or other relevant specialist and design documentation provided.

revisions:

client:
Mr Schneck

project:
23-25 Chapel Road
Worthing
West Sussex
BN11 1EG

description:
Discharge of Condition 5 - Site Plan showing Location of Agreed Bin Store

jdw architects

head office:
the old stone masons, 10 st johns st,
abergavenny, monmouthshire. np7 5rt
*tel: **01873 851125** fax: **01873 851127***

newport:
ground floor, 5 gold tops,
newport, south wales. np20 4pg
*tel: **01633 245020***

*e: mail: **info@jdwarchitects.co.uk***
*w: **www.jdwarchitects.co.uk***

drawn: TK
scale: VAR @A3
date: NOV 17
sheet of:
job drwg. no: jw666-201
rev: E

this drawing is copyright of the architect and may not be reproduced without licence