
This drawing is the copyright and property of NatWest Group plc.
It must not be copied or published without written consent.
Only scale from this drawing for planning consent purposes.

L&H
Architecture
Lewis & Hickey Ltd
1 St. Bernard's Row
Edinburgh, EH4 1HW
0131 343 6222
edinburgh@lewishickey.com
Edinburgh | Guildford | London | Manchester | Nottingham

KEY

SITE BOUNDARY

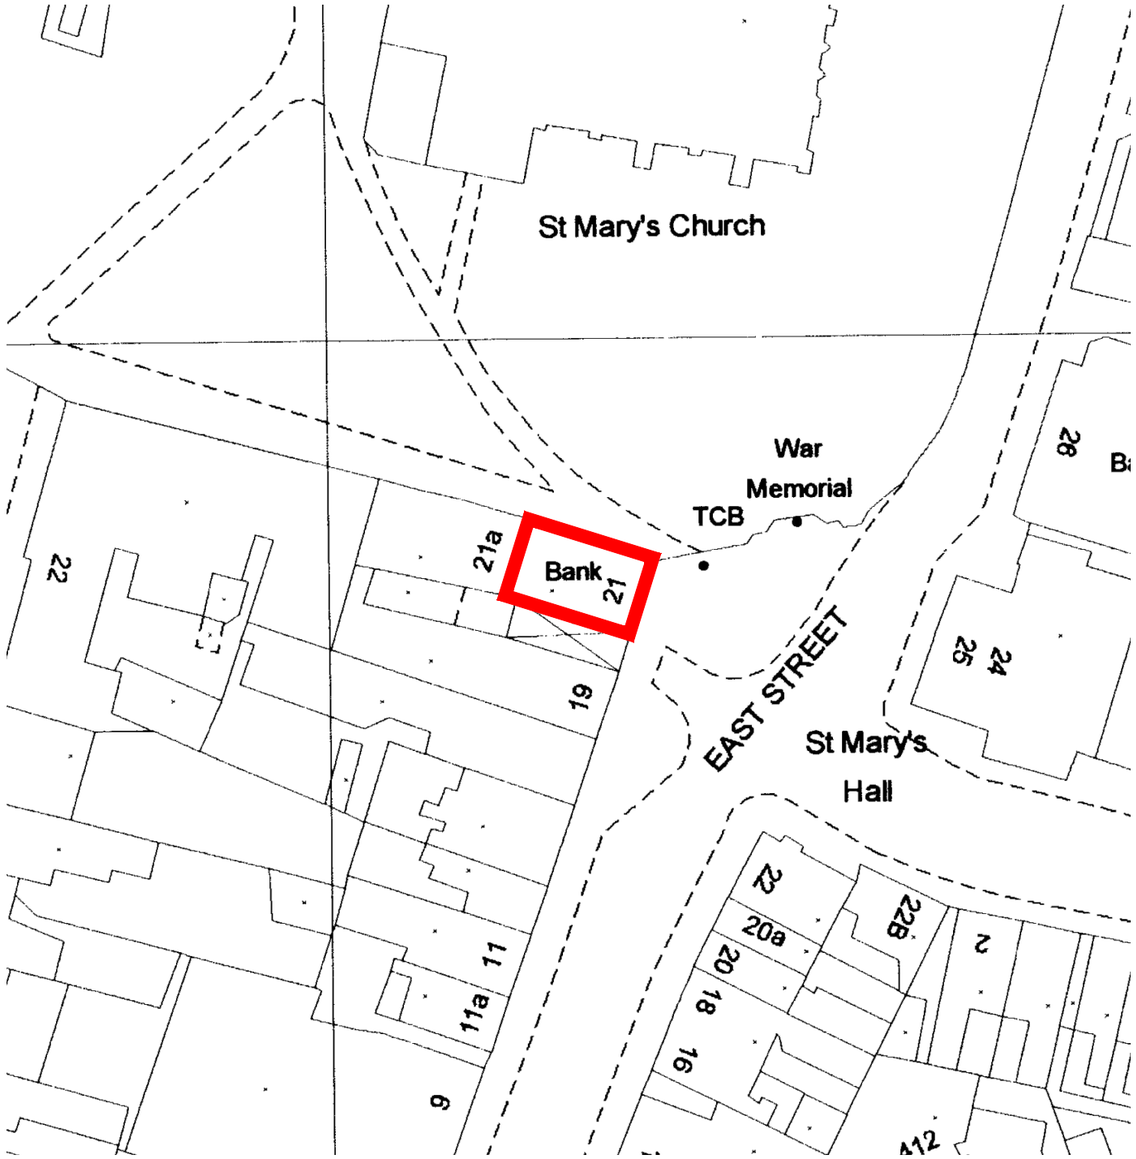

SITE BLOCK PLAN 1:500

0 5 10 15 20 25m 50m

N



SITE LOCATION PLAN 1:1250

0 25 50 100m

Produced 01 Sep 2000 from Ordnance Survey digital data and incorporating surveyed revision available at this date. © Crown copyright 2000.

Due to the resolution of this image, the depiction of a solid line within dashed lines does not necessarily constitute an obstruction at ground level.

Reproduction in whole or in part is prohibited without prior permission of Ordnance Survey.

NATWEST
21 EAST STREET
SHOREHAM-BY-SEA
BN43 5ZE 104321/54 ZNEGM

Centre coordinates : 521622mE 105079mN

National Grid sheet reference at centre of this Siteplan: TQ2105SE.

Supplied by : National Map Centre Tel 0171 222 2466
Serial Number : 8003

rev	date	description	drawn	checked

NatWest Group

address
NW SHOREHAM BY THE SEA
21 EAST STREET
SHOREHAM-BY-SEA
BN43 5ZP

ref no. 11209 | sortcode 601917

description
SITE LOCATION PLAN

status

IPMS1 | sqm

IPMS2 | sqm

scale | paper size | brand

scale AS SHOWN | paper size A3

drn KL | date 27.03.24 | chk -- | date --/--/--

nw drawing number E7678-GA-LP-BP | rev. ----