





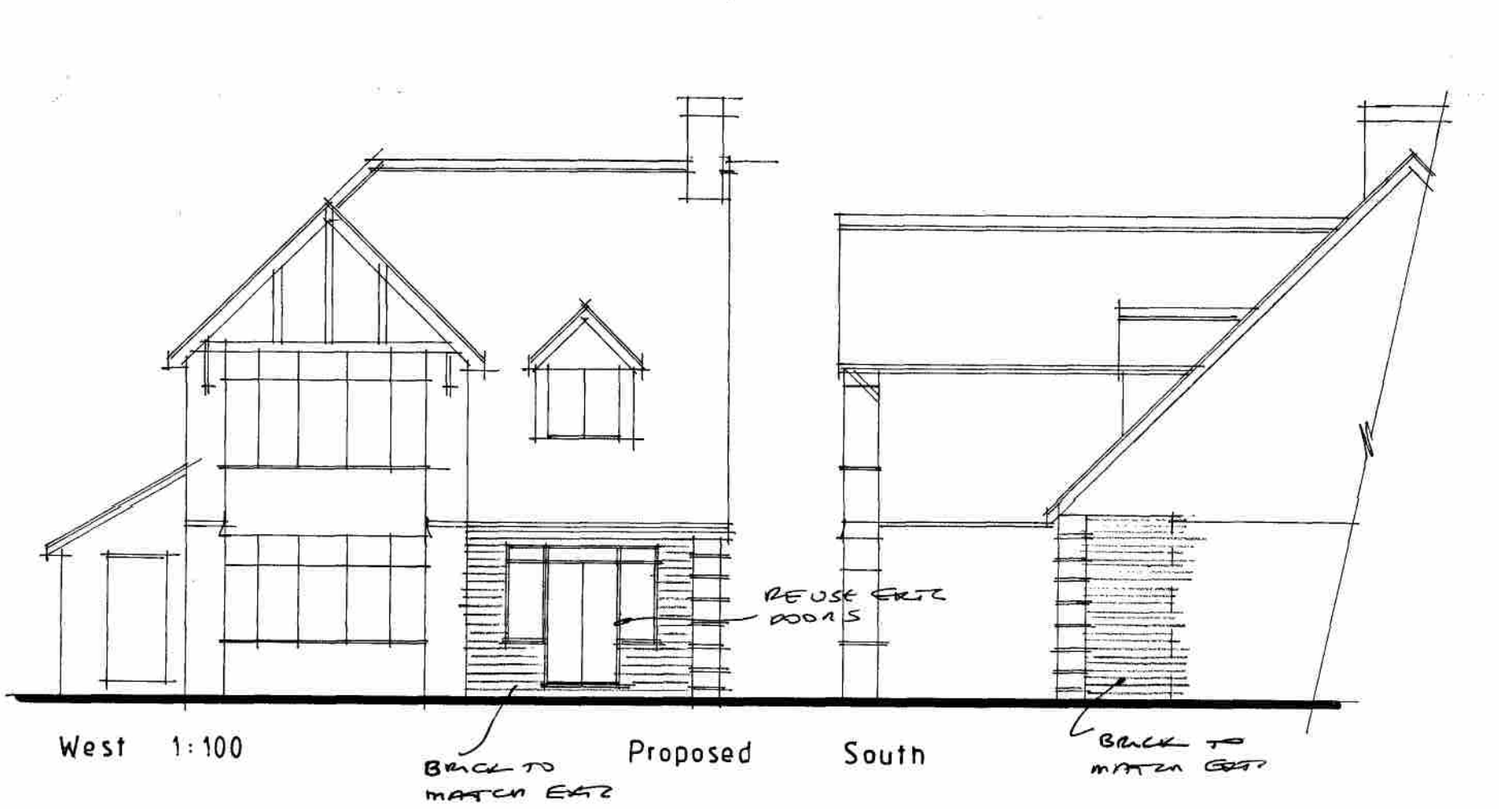


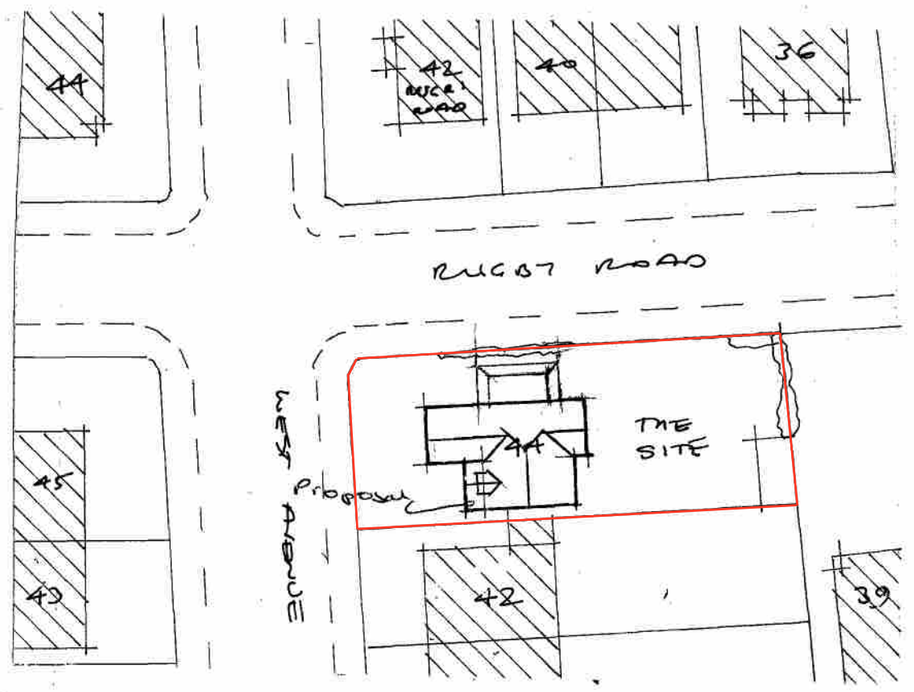


Block plan (and roof) 1:500

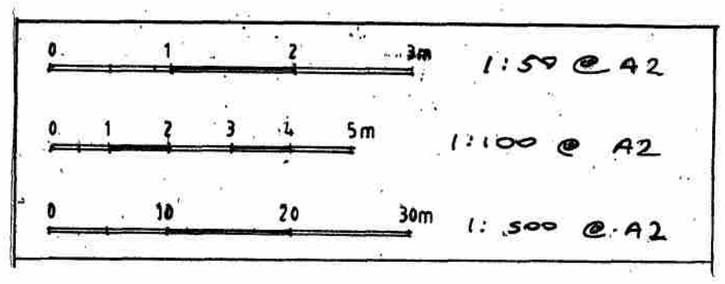

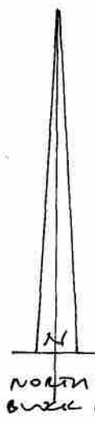


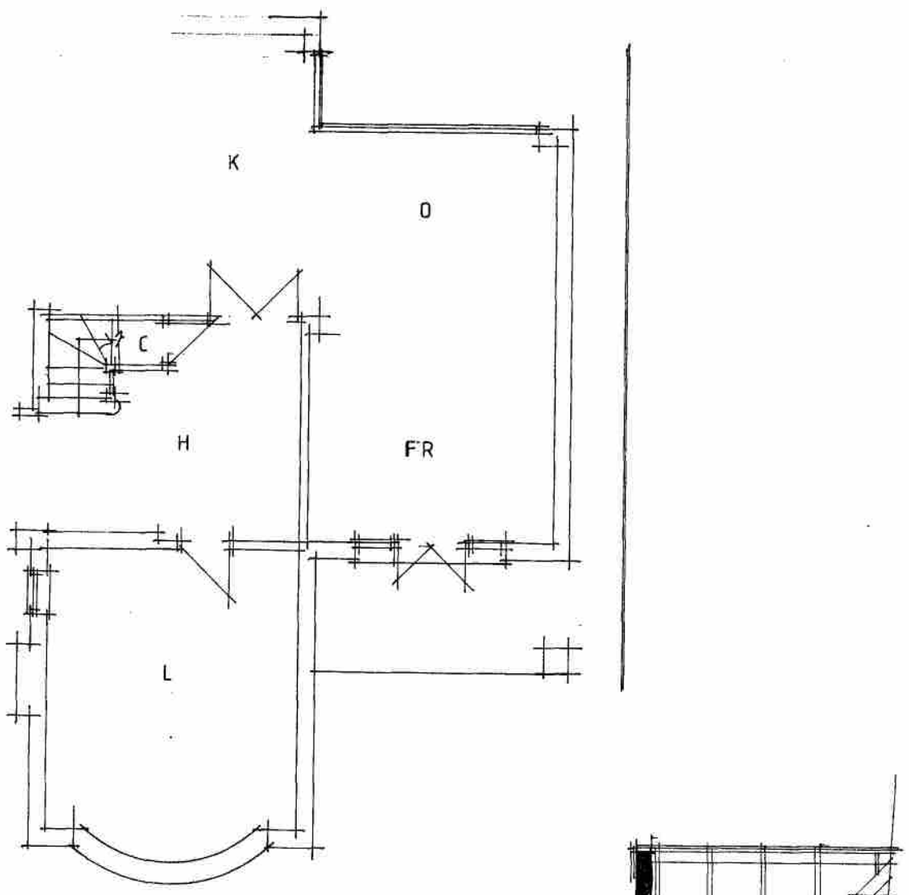

Existing plan 1:100

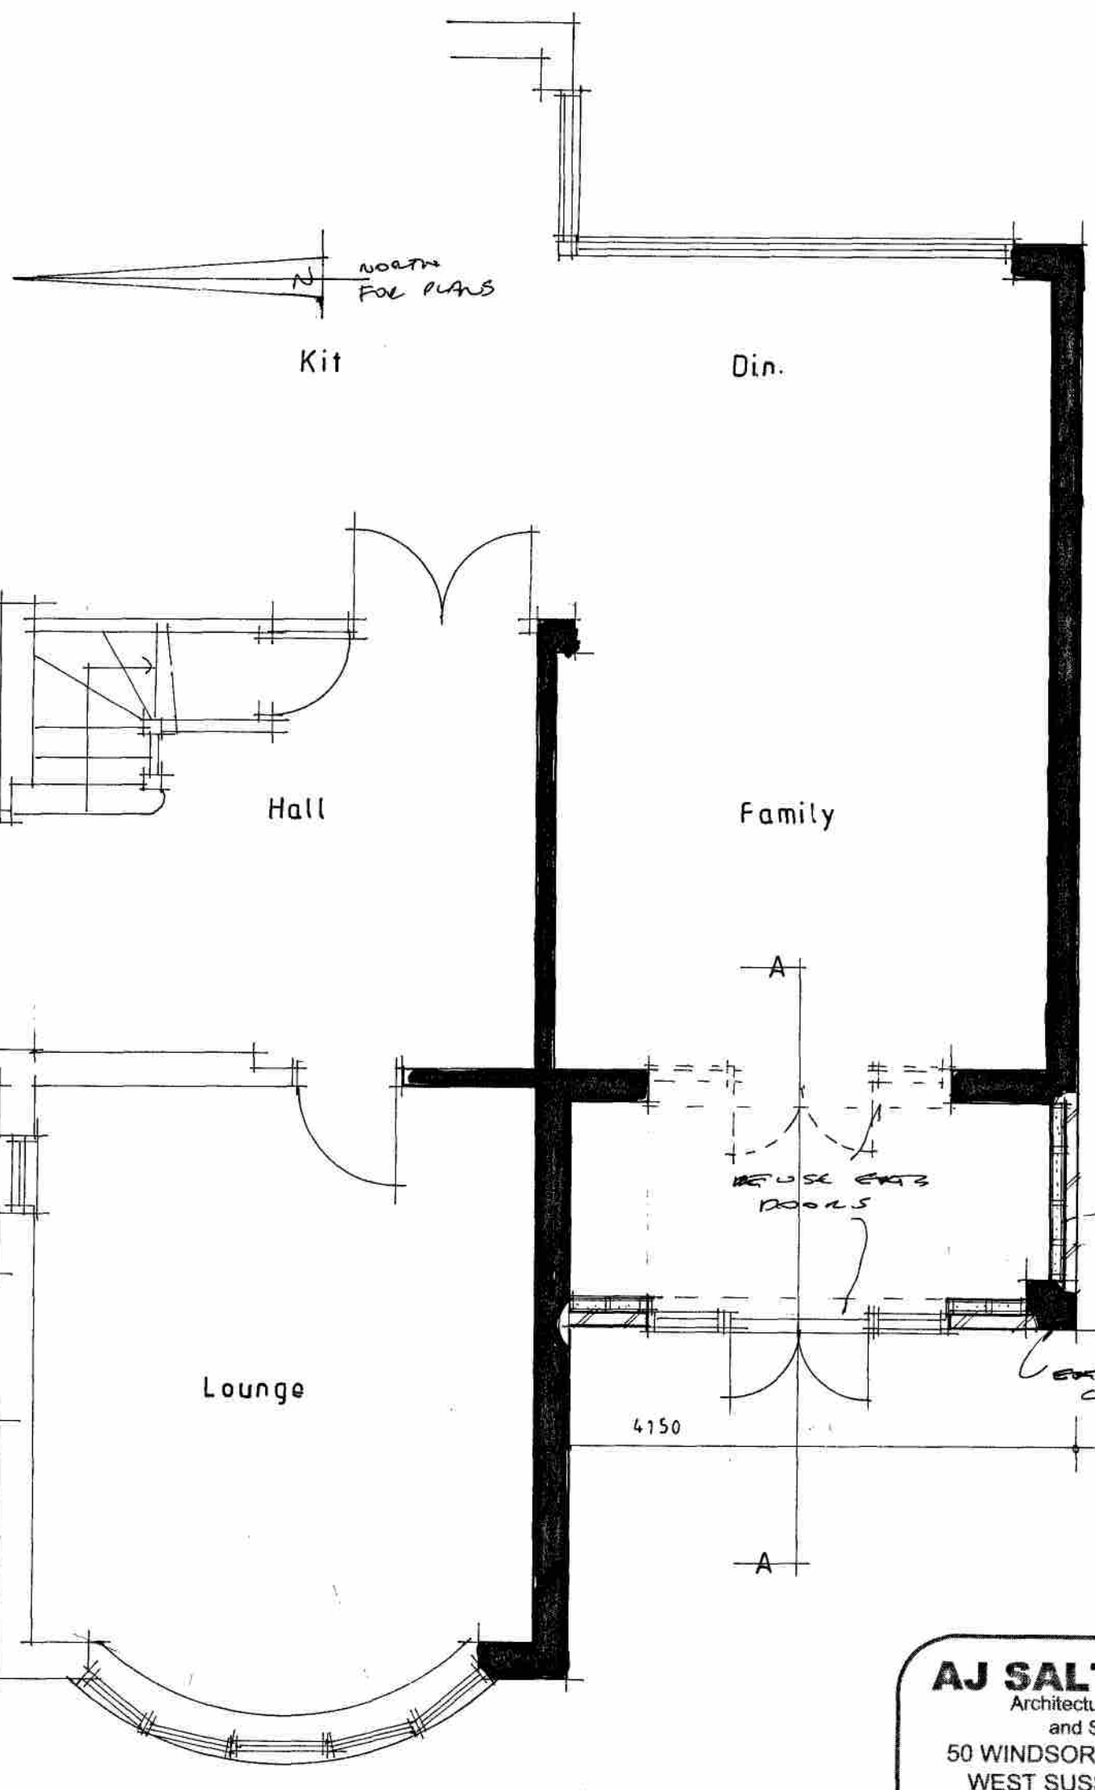

Plan 1:50

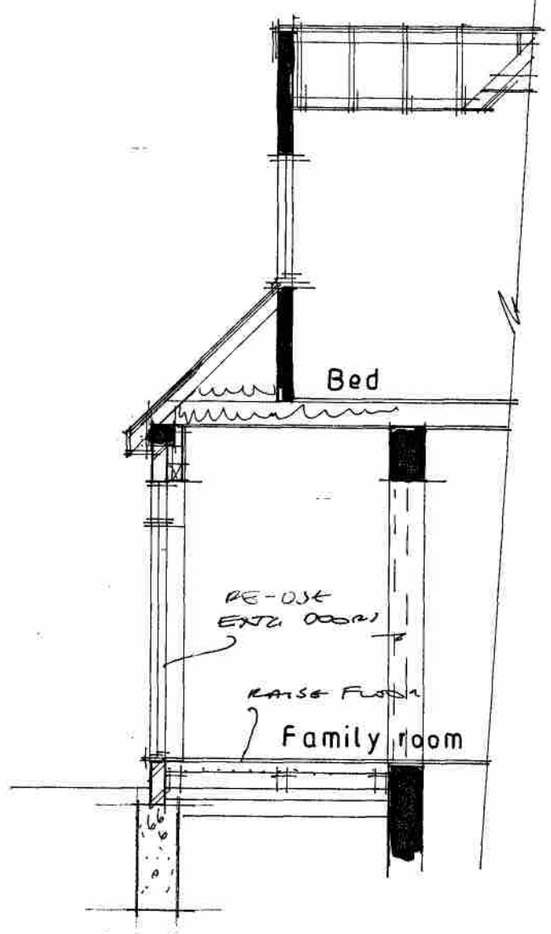

Section AA 1:50

AJ SALTER & SON
Architectural Technicians
and Surveyors
50 WINDSOR ROAD, WORTHING,
WEST SUSSEX, BN11 2LY
Tel/Fax: (01903 209496)
E-mail: ajsalterandson@hotmail.com

C			
B			
A			
Client	Mr & Mrs Sopp		
Address	44 West Avenue : Worthing		
Drawing	Infill extension		No. 1023 : 1
Scale	1:50 1:100 1:500	Drawn B	Date April 23