
1:50 Scale Bar (Metres)

0 1 2 3 4 5

NOTE
THIS DRAWING MAY BE SCALED FOR PLANNING PURPOSES ONLY. ALL DIMENSIONS RELATING TO SUB-CONTRACTORS OR SUPPLIERS WORK MUST BE CHECKED AND AGREED BETWEEN THE GENERAL CONTRACTOR AND THE SUB-CONTRACTORS AND SUPPLIERS. ALL DIMENSIONS ARE IN MILLIMETRES. IF IN DOUBT ASK. ALL WORKS OR MATERIALS INDICATED ON THE DRAWING ARE TO BE TO THE LATEST BRITISH STANDARDS AND ARE TO BE CARRIED OUT IN ACCORDANCE WITH THE RELEVANT CODES OF PRACTICE OR RECOGNISED TRADE ASSOCIATION RECOMMENDATIONS AND PUBLICATIONS.
© THIS DRAWING IS THE COPYRIGHT OF TECSPEC.

NORTH

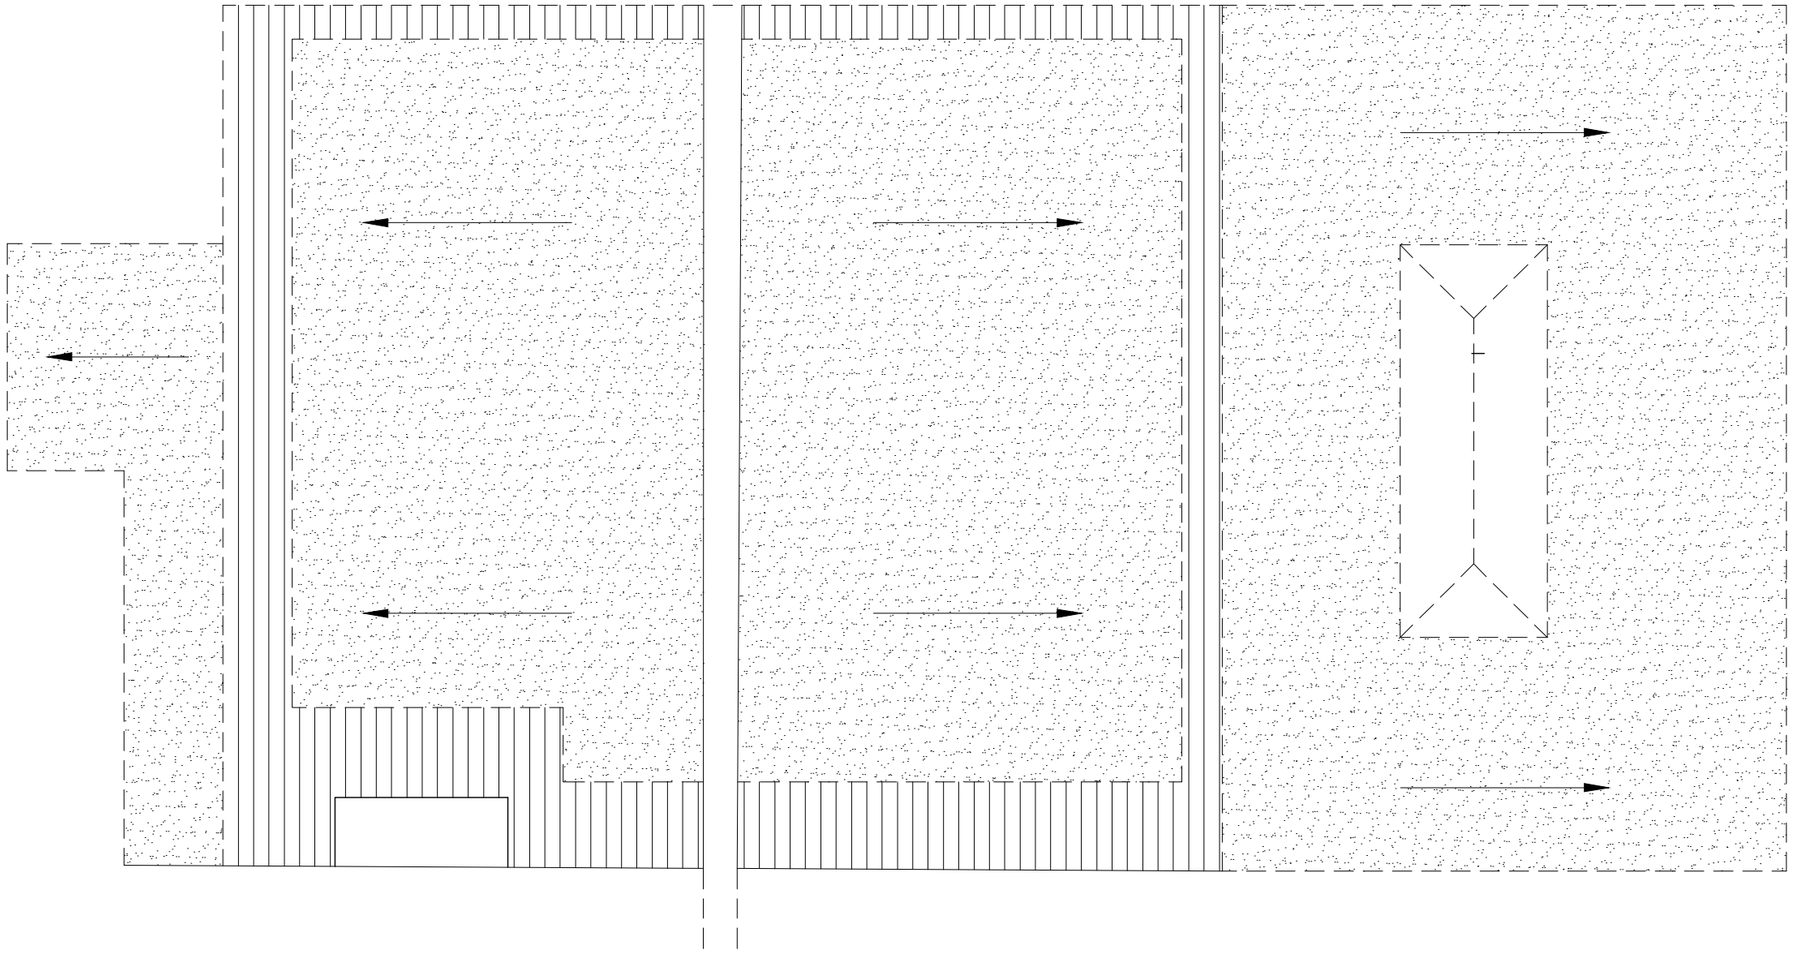

Proposed Roof Plan
Scale 1:50

REV	DATE	DRN	DESCRIPTION
A	16/05/23	DB	Roof plan updated to show raised ridge.
#	13/03/23	DB	Drawing created.

Tecspec
plan
draw
build

17 berriedale drive, sompting, west sussex bn15 0le
tel 07810285085 email. davidblunsdon@gmail.com

Client
Mr Charlie Taylor

Location
36 Sedbury Road
Sompting,
West Sussex, BN15 0LL

Drawing Title
Proposed Roof Plan

Date	Drawn By	Scale
March 2023	DB	1:50 @A3

CAD file name
Sedbury Road_047_Planning 2023- Rev 01.dwg

Drawing No	Revision
047/P-105	A

PLANNING