
# 113 Durrington lane Drive-way Site Plan

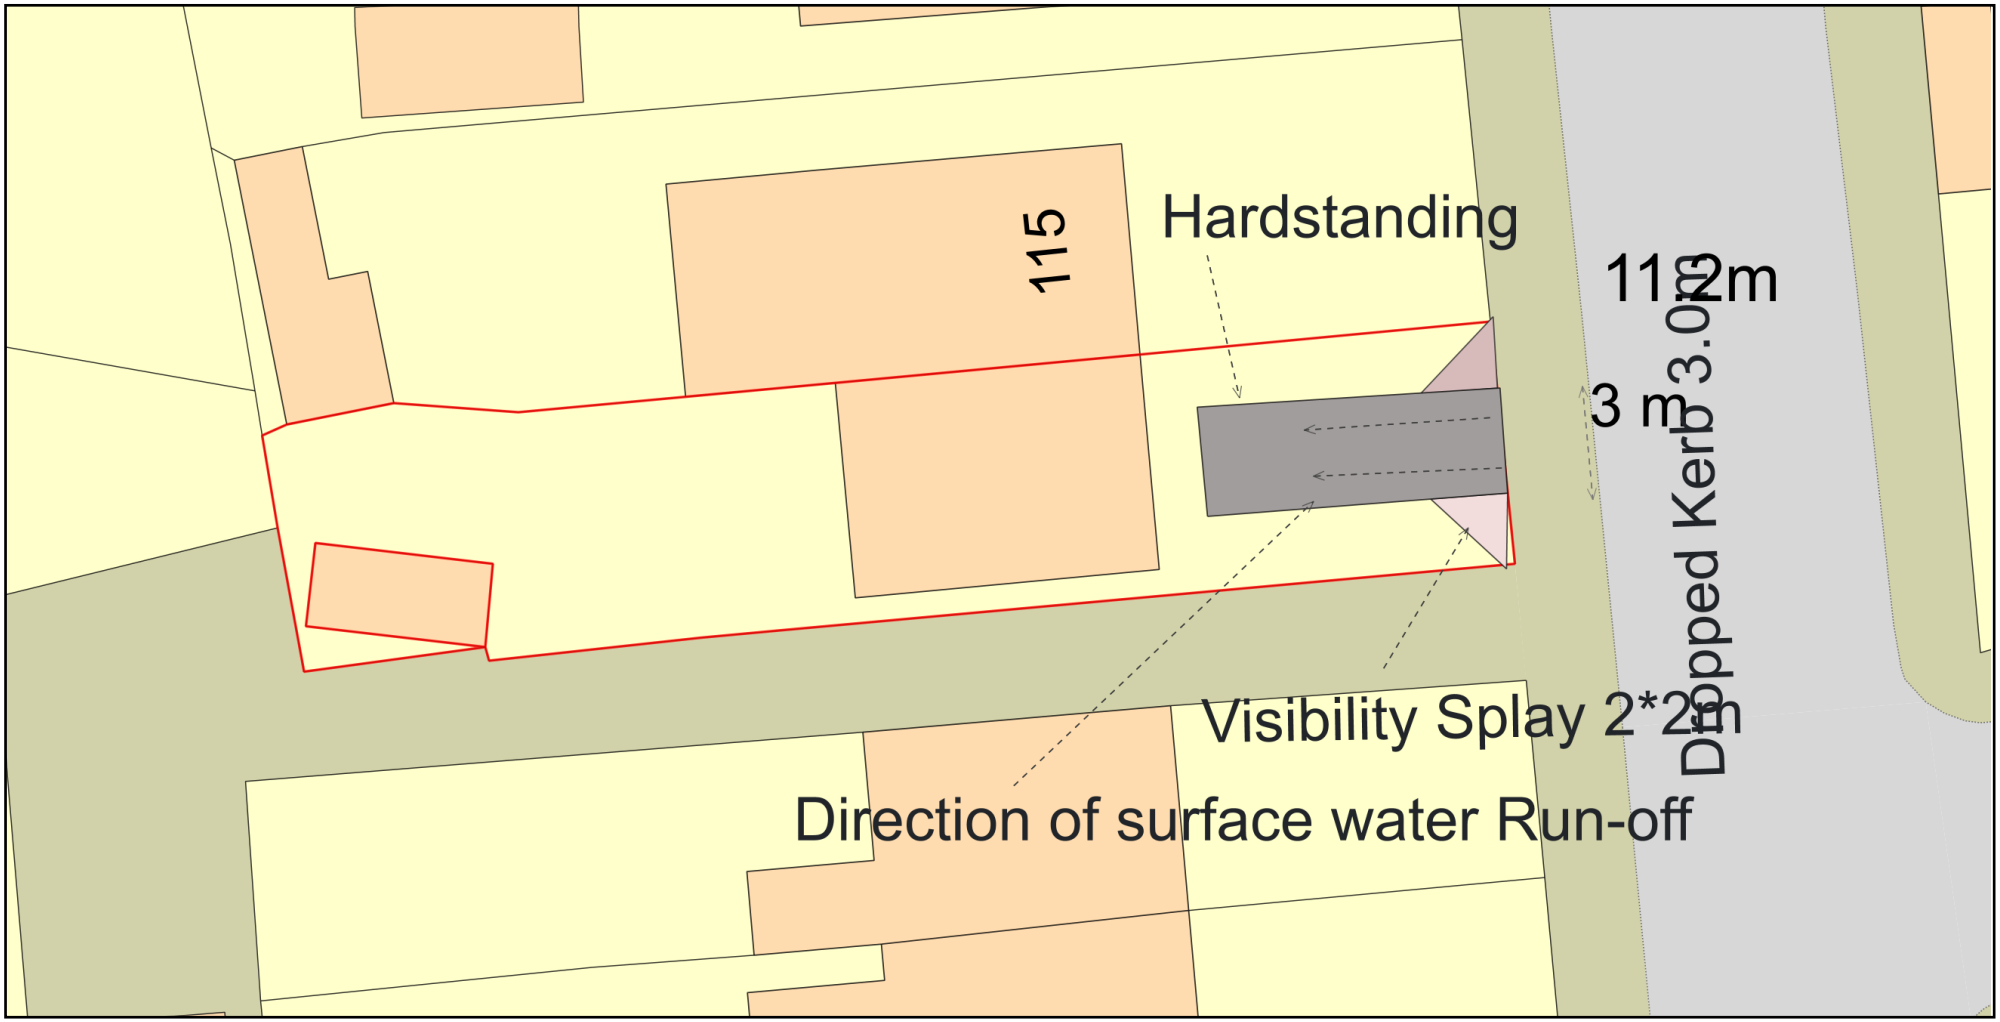


ReQuestaPlan

Plan Produced for: AAMIR VORA

Date Produced: 16 May 2023

Plan Reference Number: TQRQM23136190553497

Scale: 1:200 @ A4

© Crown copyright and database rights 2023 OS 100042766