97 OLD FORT ROAD, SHOREHAM BY SEA, BN43 5HA

May 2025

Drawing Number 457/ A2/ 03B

Revision A: 22 May 2025. Outbuilding increased in height to 2.8m (top of the eaves) and 6 solar panels

Revision B: 27 May 2025. windows to side elevations added

Proposed single storey garden building

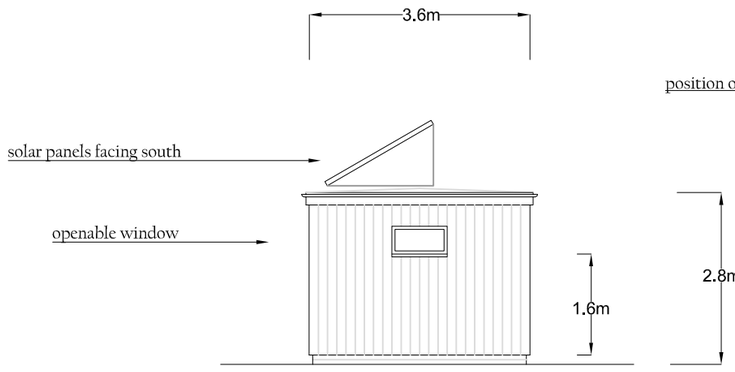

PROPOSED SIDE ELEVATION 1:100

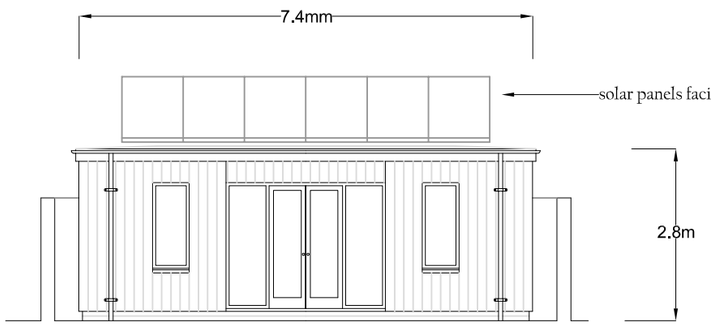

PROPOSED FRONT ELEVATION 1:100

NB: As approved under Planning Permission AWDM/1139/23 the height of the garden building is 2.5m high to the top of the eaves

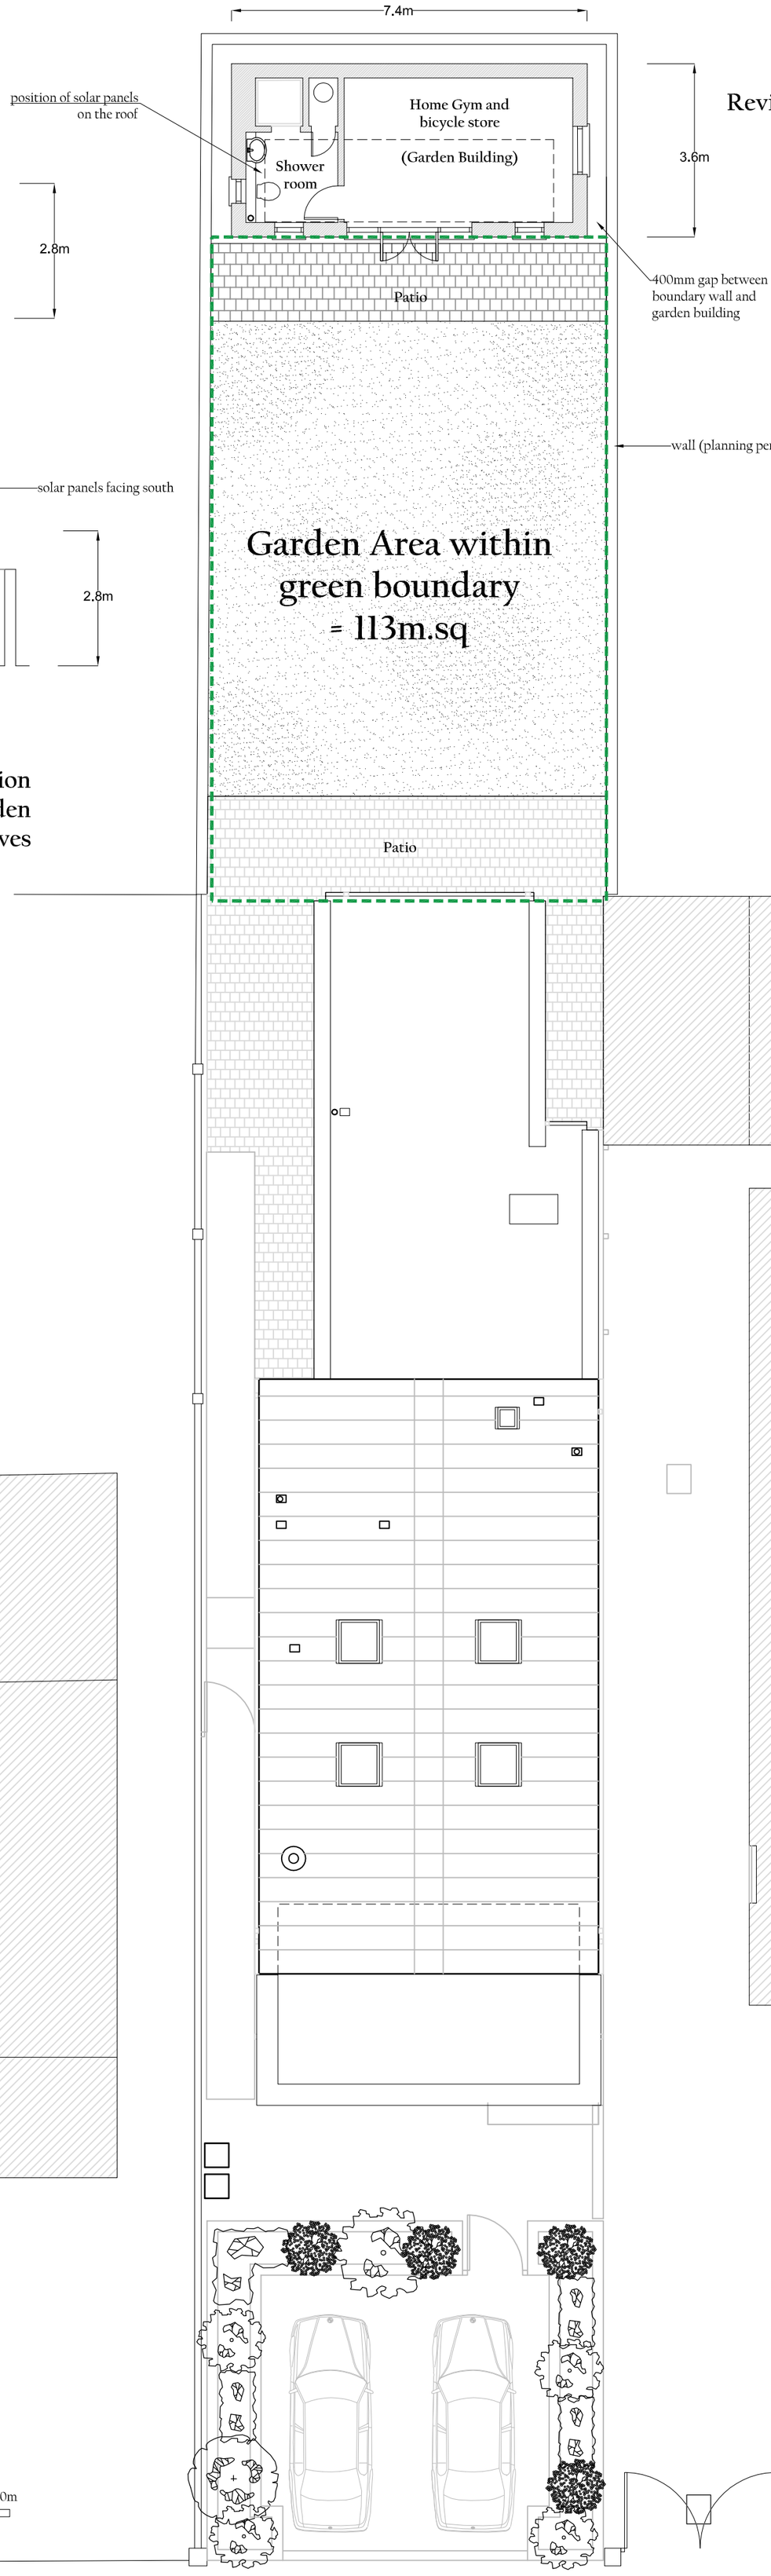

PROPOSED SITE PLAN 1:100

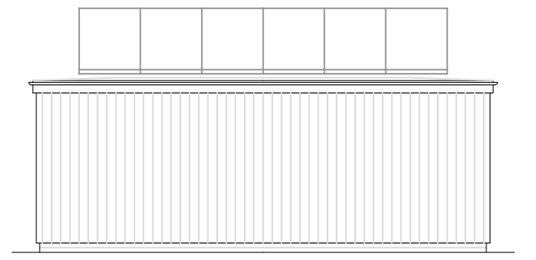

PROPOSED REAR ELEVATION 1:100

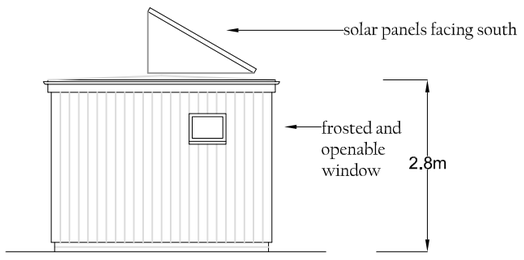

PROPOSED SIDE ELEVATION 1:100

JAMES BRECKELL : ARCHITECT : ARB : RIBA

89 Old Fort Road, Shoreham by Sea, West Sussex, BN43 5HA Tel 07733 268 297, Email: james@breckell.co.uk