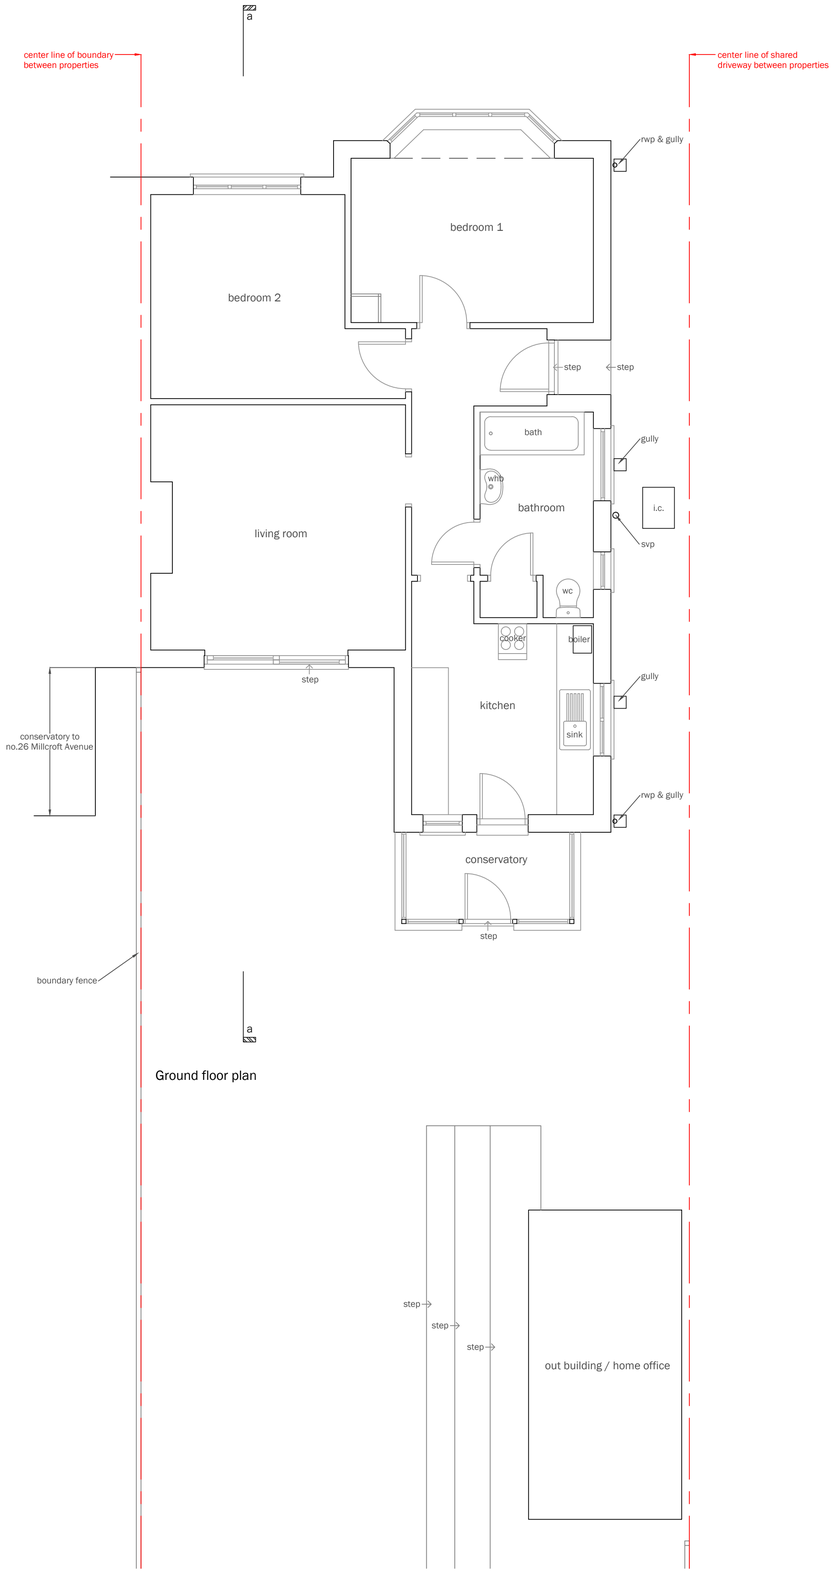

Ground floor plan

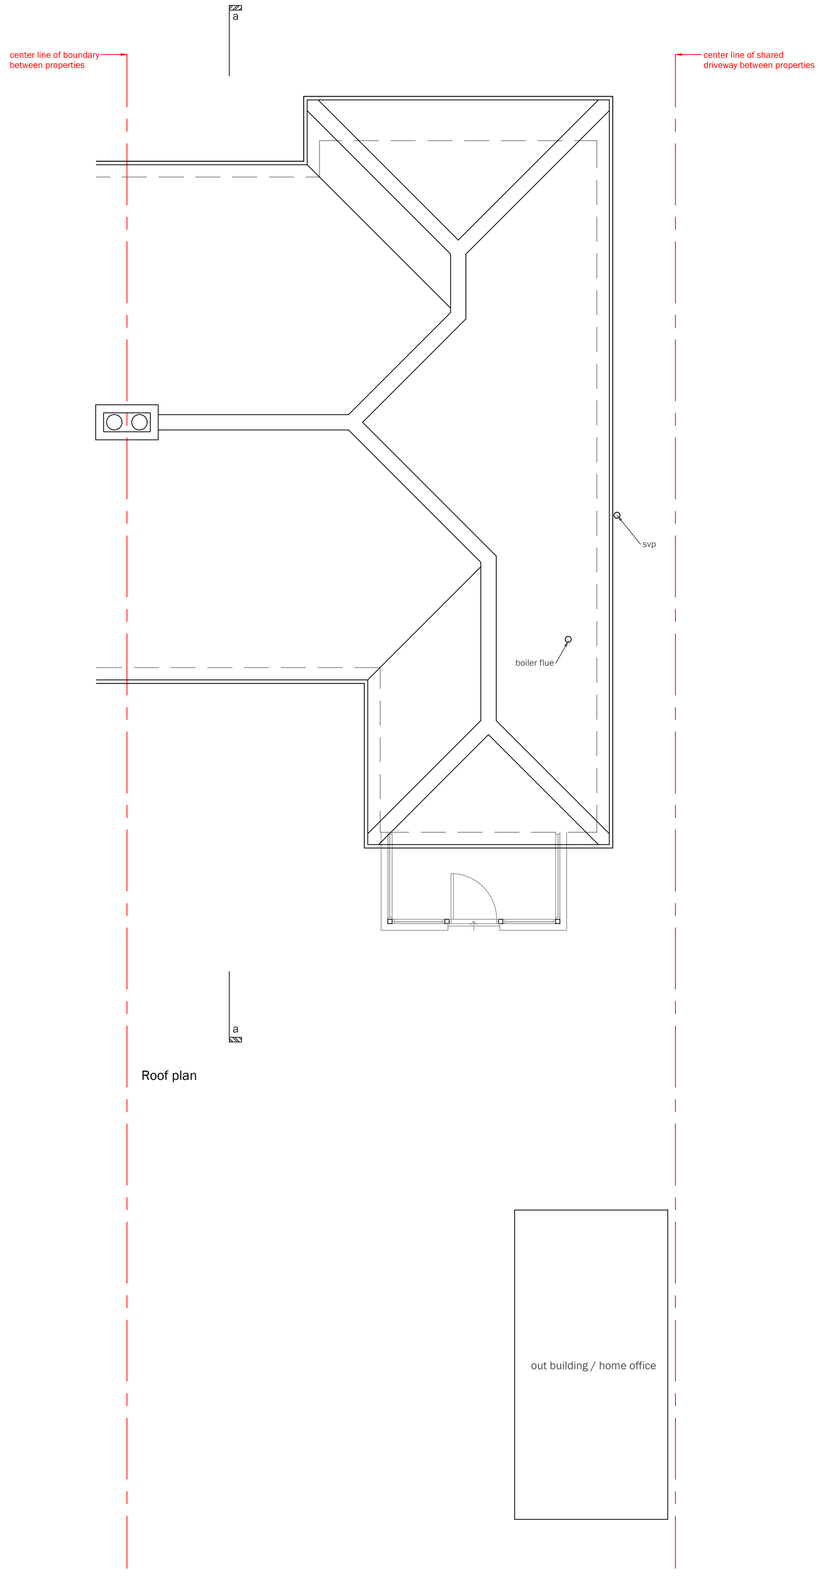

Roof plan

scale bar

0m 1m 2m 3m 4m

north

revisions

no.	date	description

HUNTER DAVIDSON DESIGN
• 2 Southwick Street • Southwick • BN42 4AD •
• tel: 07821 172556 •
• e-mail: mark@hunterdavidsondesign.co.uk •
• web: www.hunterdavidsondesign.co.uk •

client	Mr Chapman
job	28 Millcroft Avenue Southwick BN42 4RU
dwg no.	535.01
title	Existing Ground Floor and Roof Plans
drawn by	MD
scale	1 : 50 @ A1 / 1 : 100 @ A3
date	17.04.25

Do not scale off drawing.
Check all dimensions on site before any work commences.
All goods, materials and workmanship to conform with current Building Regulations, Codes of Practice and British Standards.
This drawing shall not be reused, copied, or reproduced in any form without the prior authorisation of Hunter Davidson Design.
Copyright of Hunter Davidson Design.