

Existing Section 1:100

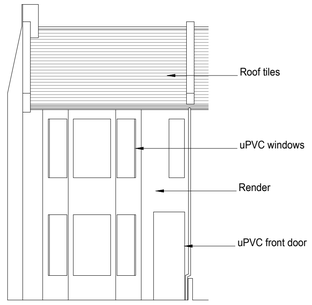

Existing Front Elevation (South) 1:100

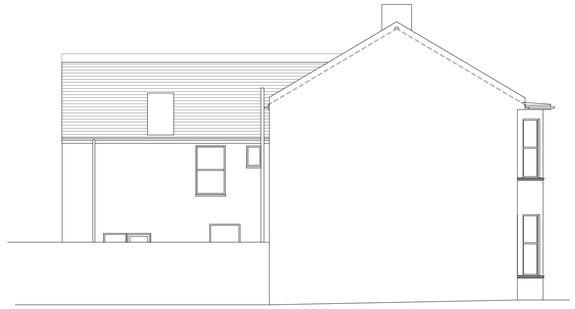

Existing Side Elevation (West) 1:100

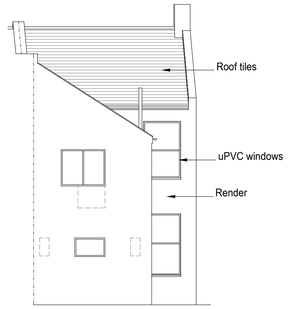

Existing Rear Elevation (North) 1:100

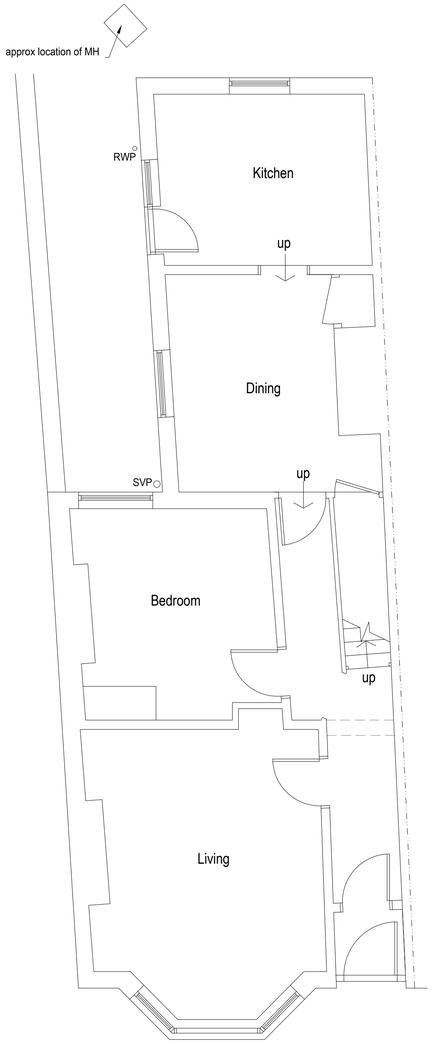

Existing Ground Floor Plan 1:50

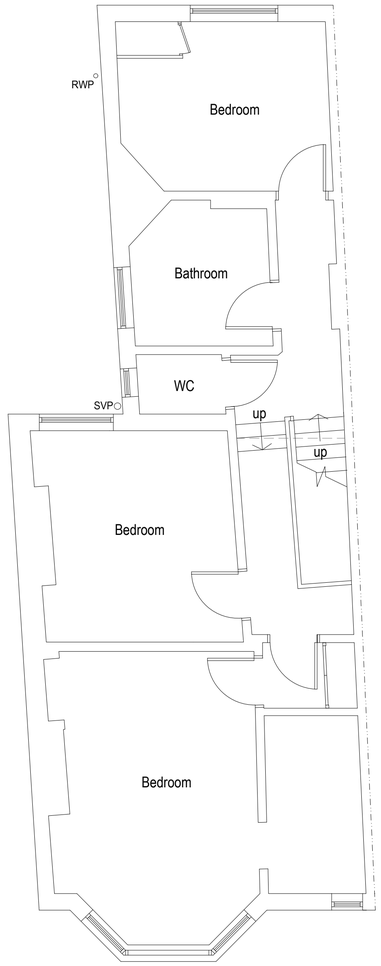

Existing First Floor Plan 1:50

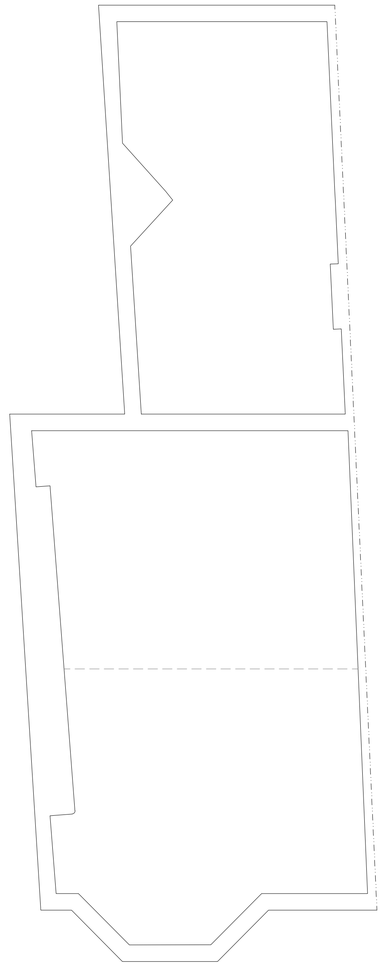

Existing Loft Plan 1:50

Location plan 1:1250

1:1250 0 10 20 30 40 50 60 70 80 90 100

1:100 0 1 2 3 4 5 6 7 8 9 10m

1:50 0 1 2 3 4 5 6 7 8 9 10m

amendments

bpm Architectural Services Ltd.

client: Ruth Reynolds

project: 52 Teville Road
Worthing
West Sussex
BN11 1UL

project ref: 2925 Drawing No. 01

drawing title: Existing

drawn by: J Boys

date: July 24 scale: 1:50/100@ A1

www.bpmnet.co.uk
info@bpmnet.co.uk

Do not scale off drawing, check all dimensions on site before all work is commenced

All goods materials workmanship to conform with current building regs BSS and COP's