ADUR & WORTHING
AWDM/ 0097/13
VALID Deposited 4/3/13
REVISED PLAN

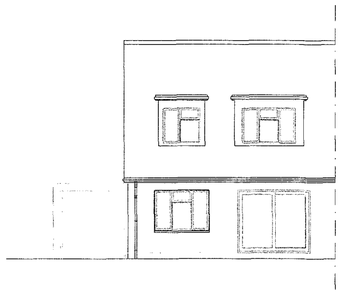

South (Front) Elevation

1m 2m 3m 4m 5m 6m 7m 8m 9m 10m
1:100 Scale Bar

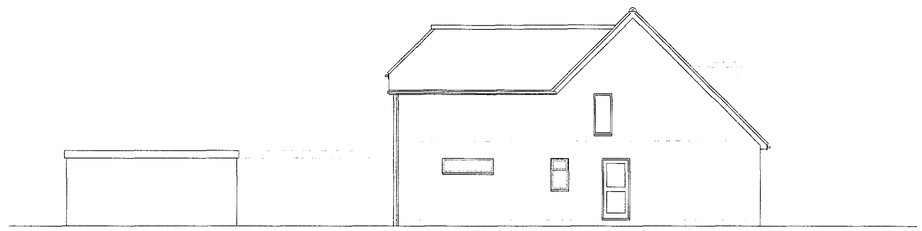

West (Side) Elevation

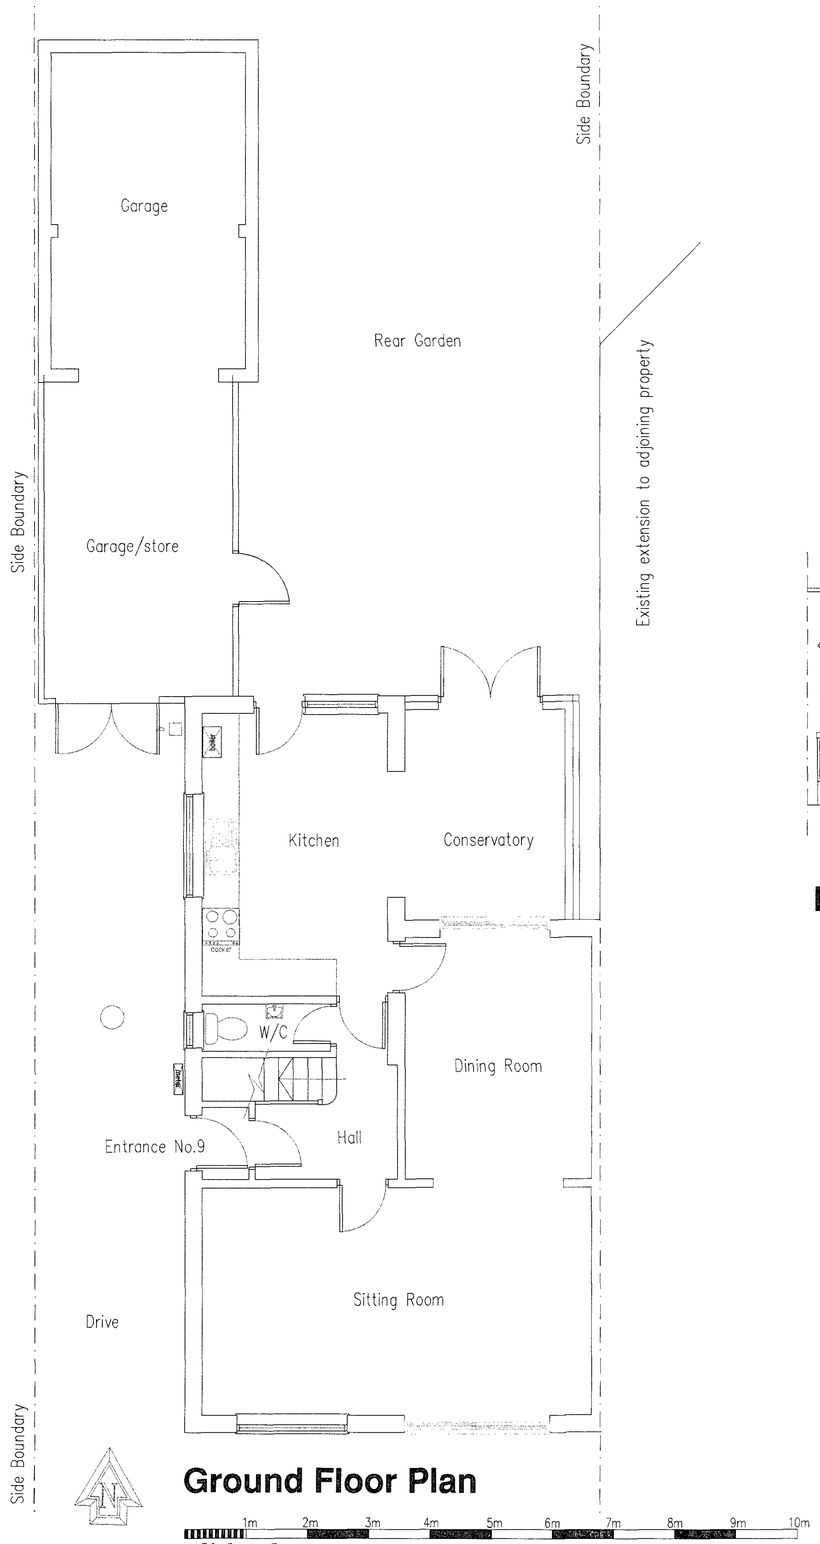

Ground Floor Plan

1m 2m 3m 4m 5m 6m 7m 8m 9m 10m
1:50 Scale Bar



North (Rear) Elevation

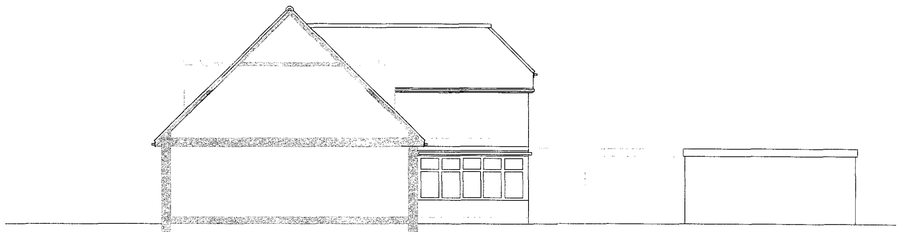

East (Side) Elevation

1m 2m 3m 4m 5m 6m 7m 8m 9m 10m
1:100 Scale Bar

A 14.3.13 Stor Window amendment

Project:
Proposed Extensions
At:
9 Havenside
Shoreham By Sea
West Sussex
BN43 5LN

Drawing title:
Plans & Elevations As Existing

Client: Mr & Mrs B. Tredgold

Copyright of:
Architectural & Planning Services
15 West Street
Shoreham By Sea
West Sussex
BN43 5WF
bjw
01273 441009 (after 6pm)
07856899101
e-mail: benwhitby15@yahoo.co.uk

Scale: 1:100 1:50 | Paper size: A1
Date: 14.1.2013 | Drawn: BJW
Drg. No. 01 | Rev'n A