

01 THIRD FLOOR SASH
SCALE: 1:20

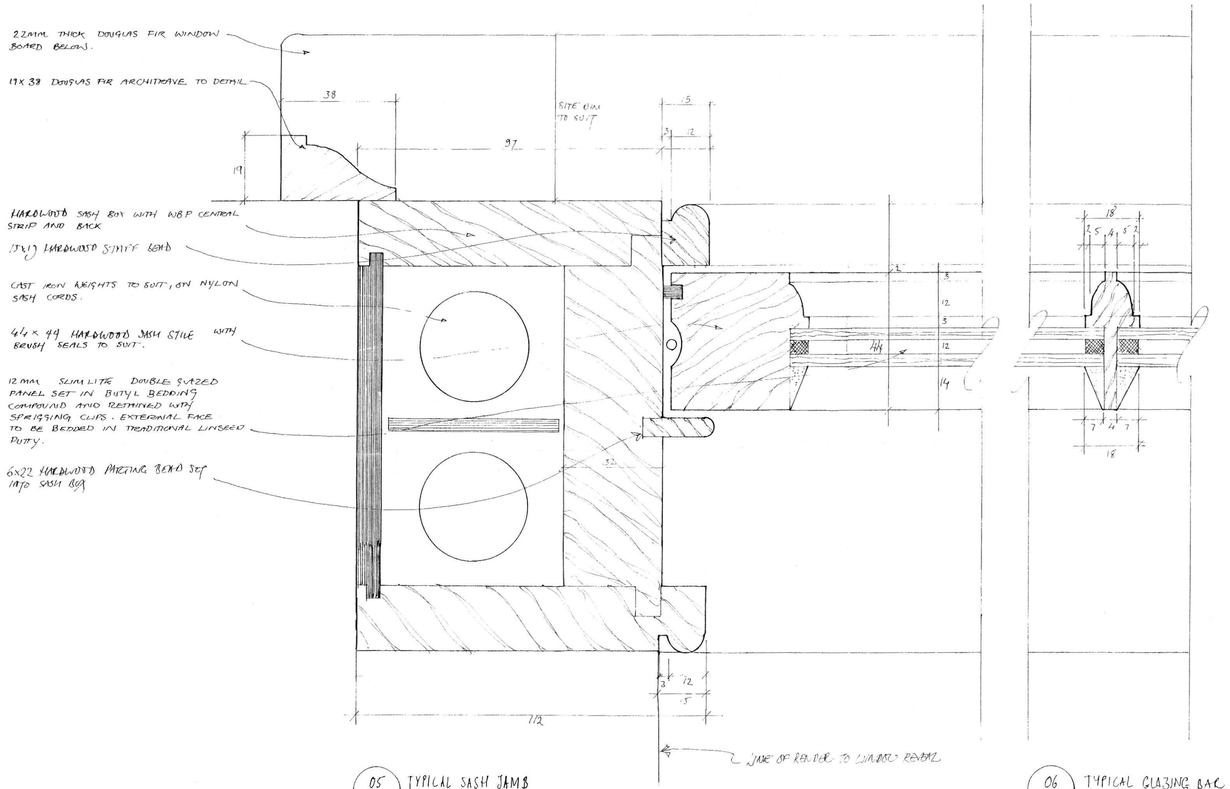

05 TYPICAL SASH JAMB
SCALE: FULL SIZE

06 TYPICAL GLAZING BAR
SCALE: FULL SIZE

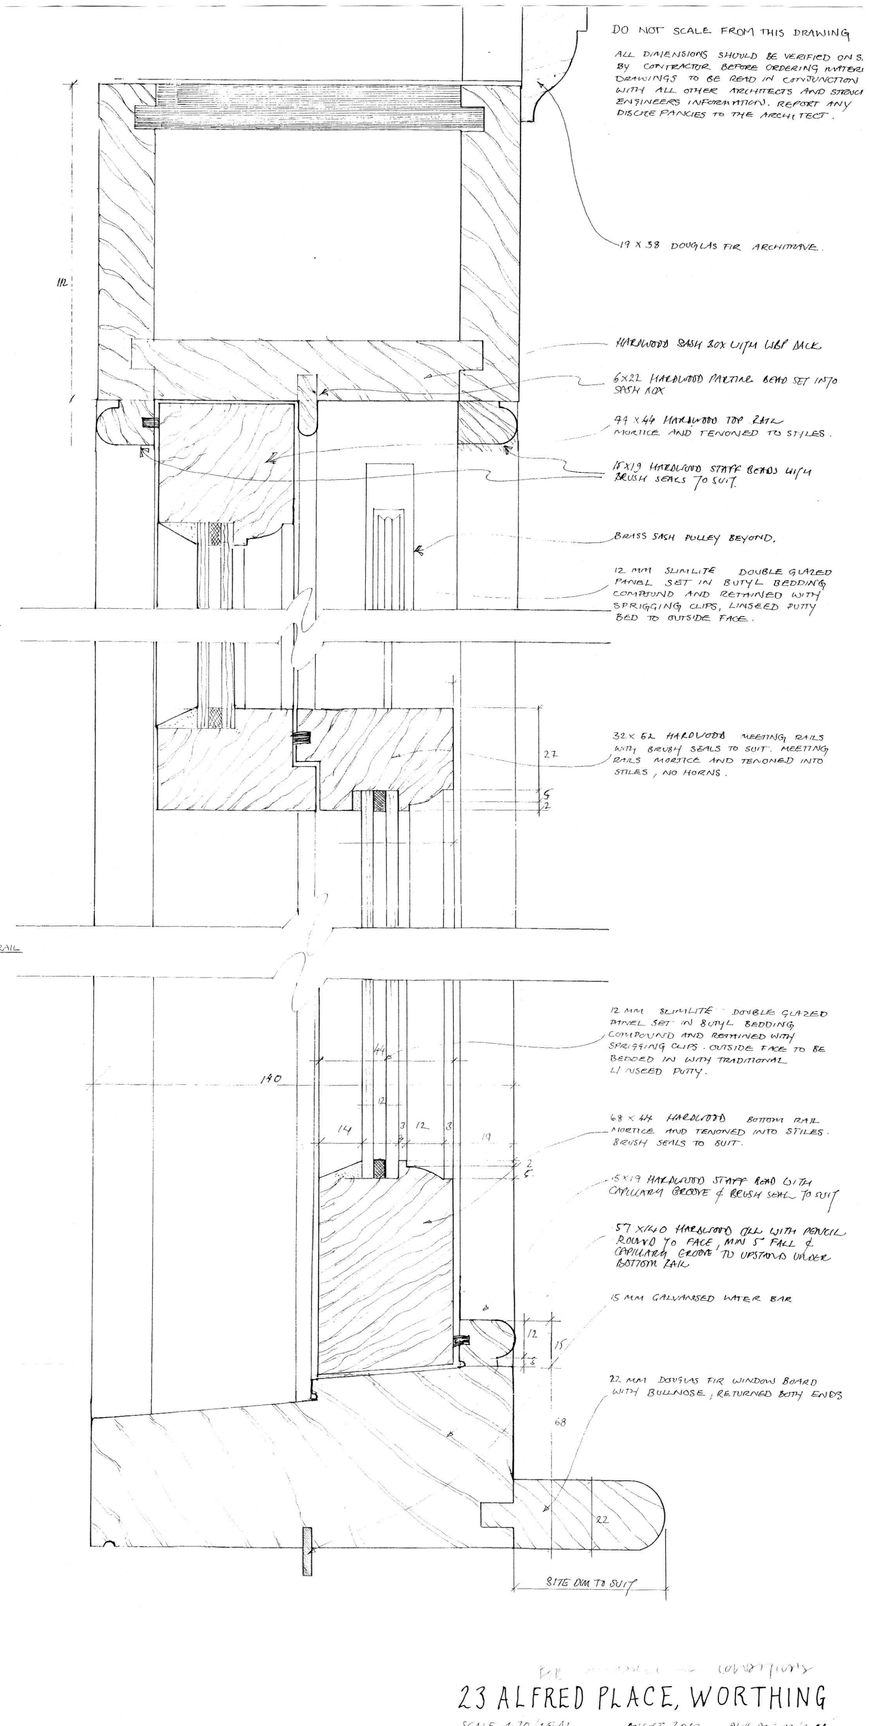

09 TYPICAL SASH HEAD
SCALE: 1:1

08 TYPICAL MEETING RAIL
SCALE 1:1

07 TYPICAL CILL
SCALE 1:1

FOR [illegible] CONDITIONS

23 ALFRED PLACE, WORTHING

SCALE - 1:20, 1@A1 AUGUST 2012. DWG ALF-P2/A.02

TYPICAL SASH WINDOW DETAILS

MALCOLM SIMMONDS ARCHITECTS