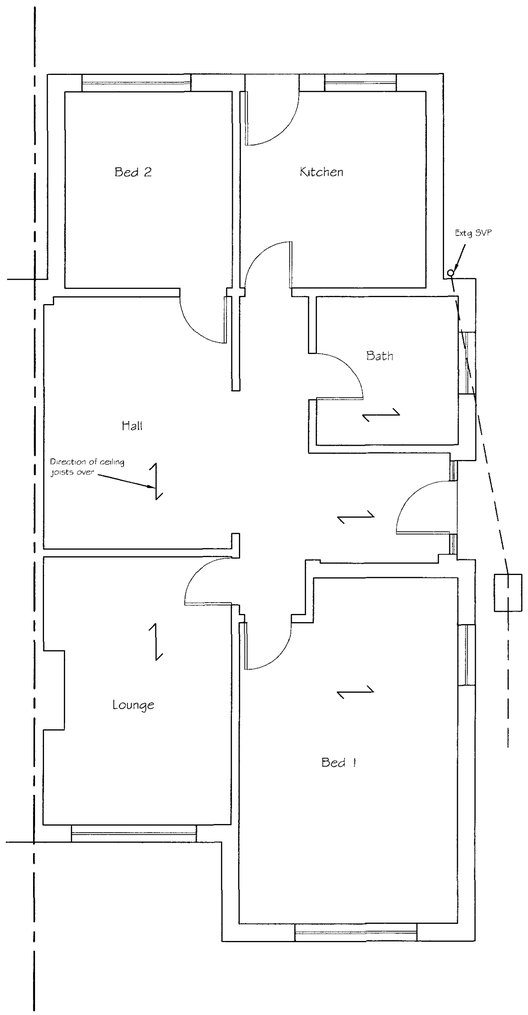

Existing Ground Floor Plan

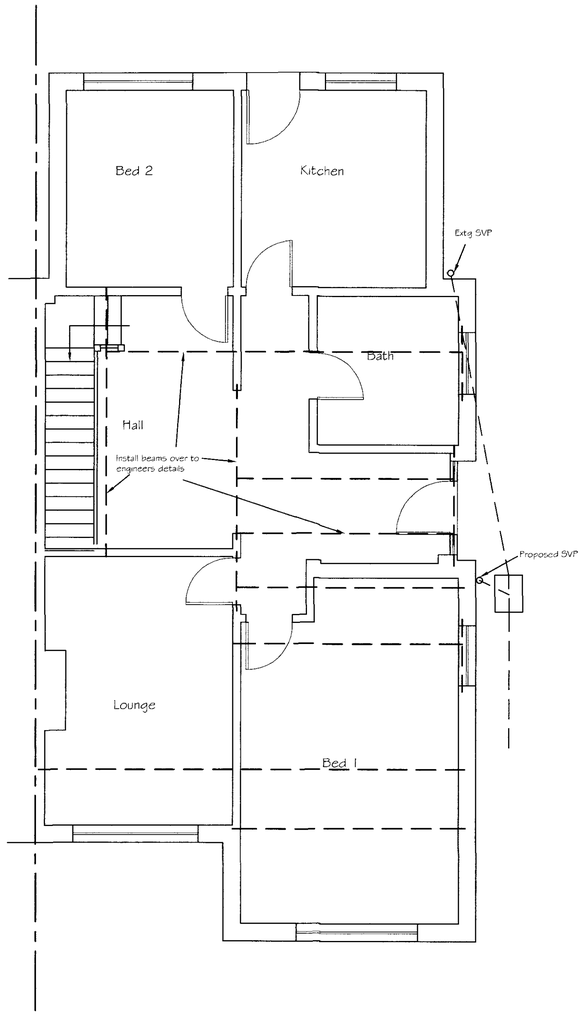

Proposed Ground Floor Plan

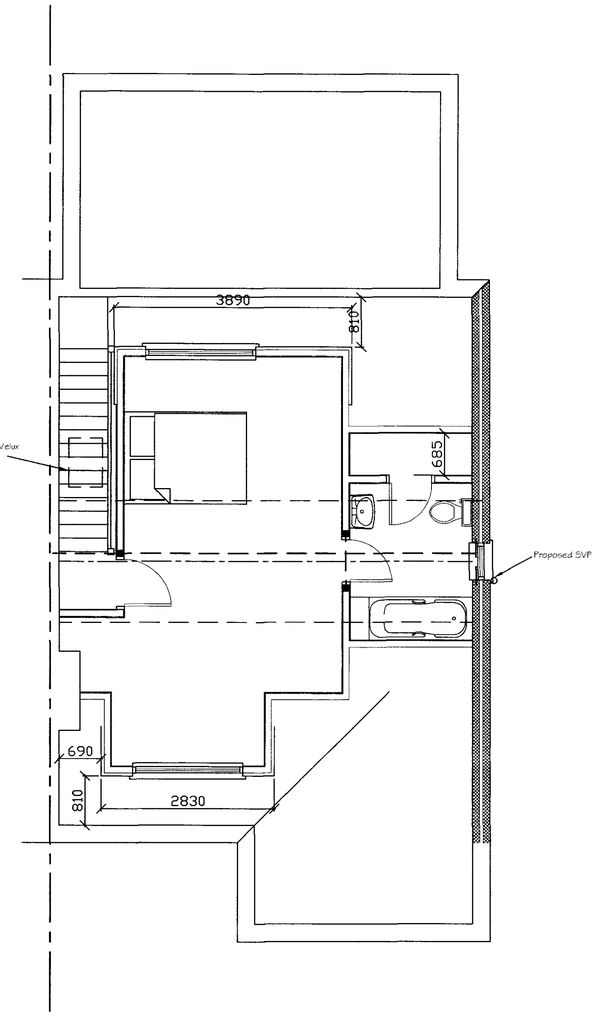

Proposed First Floor Plan

ARUN & WORTHING HOUSING SERVICES
PLAN AWDM/0434/12
DATE VALID 22/05/2012

Tony Rogers
Building Consultants
Address: 40 Dawn Crescent, Upper Beeding
West Sussex, BN44 3WH
Telephone: 01903 815225 Fax: 01903 815225

Rev.	Date:	Revision Description:
A	May 2012	Front dormer moved

Client: D Devenish

Address: 12 Hawkins Close
Shoreham
West Sussex
BN43

Project: Proposed Room in Roof

Scale: 1:50
Paper Size A1

Date: March 2012

Drawing No: 12/731/01

Drawn By: AWR | Revision: A