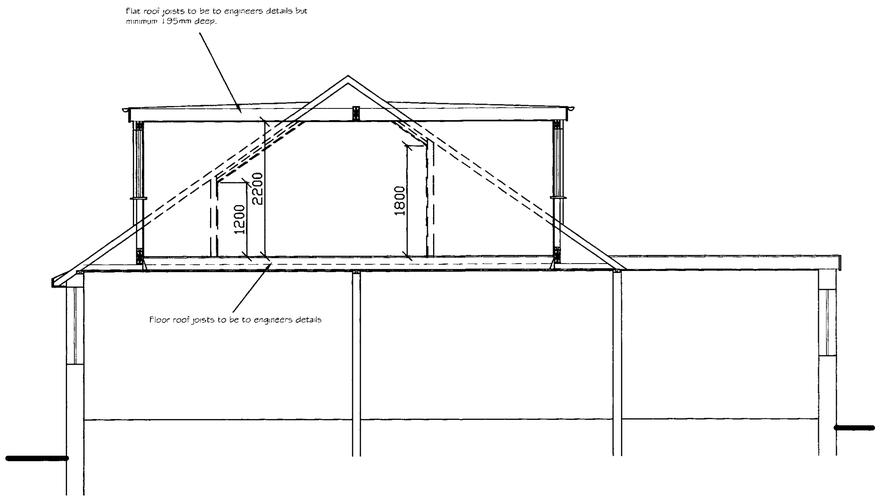

Cross Section

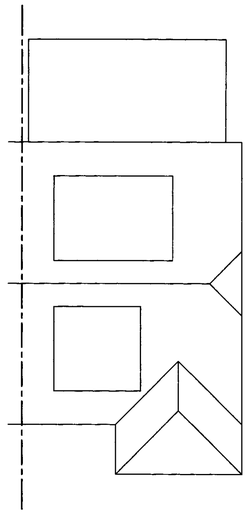

Proposed Roof Plan

Volume of hip to gable = 3.35x9.66x4.86/6 =26.21m3
Volume of rear dormer = 2.75x1.95x3.89/2 =10.43m3
therefore total volume is 36.64m3

ADUR & WORTHING PLANNING SERVICES
LAN | AWDM/0430/12
ATE
ALID | 22/05/2012

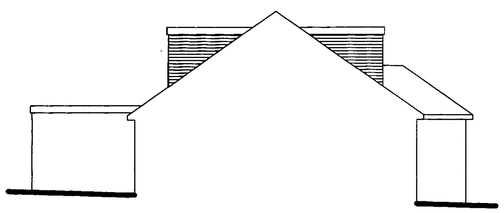

Proposed Side Elevation

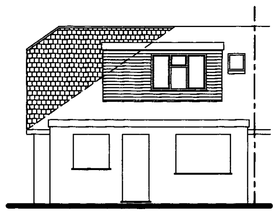

Proposed Rear Elevation

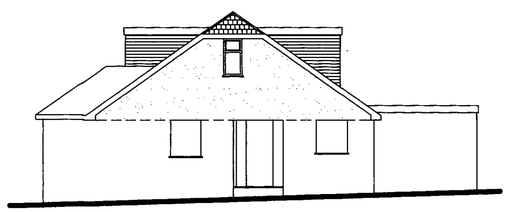

Proposed Side Elevation

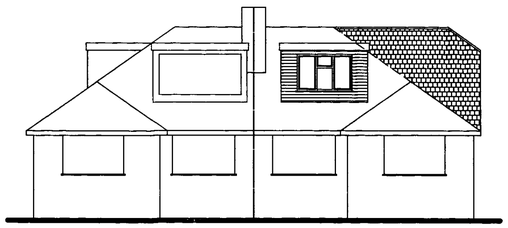

Proposed Front Elevation

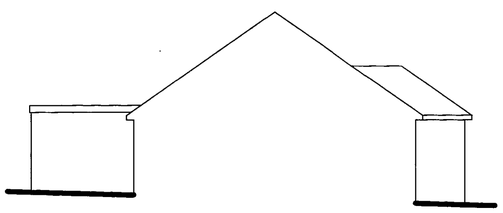

Existing Side Elevation

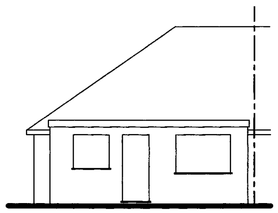

Existing Rear Elevation

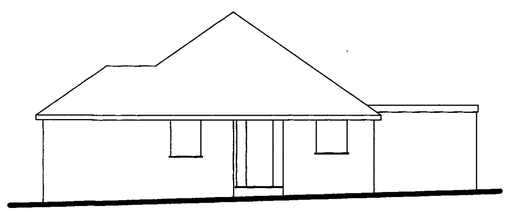

Existing Side Elevation

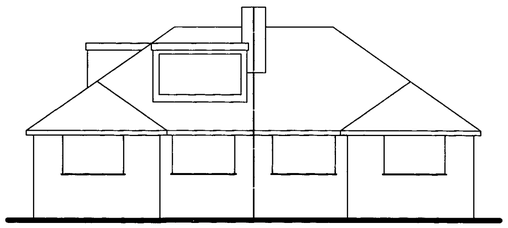

Existing Front Elevation

Tony Rogers
Building Consultants
Address: 40 Dawn Crescent, Upper Beeding
West Sussex, BN44 3WH
Telephone: 01903 815225 Fax: 01903 815225

Rev.	Date:	Revision Description:
A	May 2012	Front dormer moved

Client: D Devenish

Address: 12 Hawkins Close
Shoreham
West Sussex
BN43

Project: Proposed Room in Roof

Scale: 1:50 1:100
Paper Size A1

Date: March 2012

Drawing No: 12/731/02

Drawn By: AWR

Revision: A