T.P. OFFICE COPY

31.3.08
TP REF NO.
WR/08/0280/FUL

WORTHING BOROUGH COUNCIL
12 MAY 2008
CONSENT GRANTED
SUBJECT TO CONDITIONS

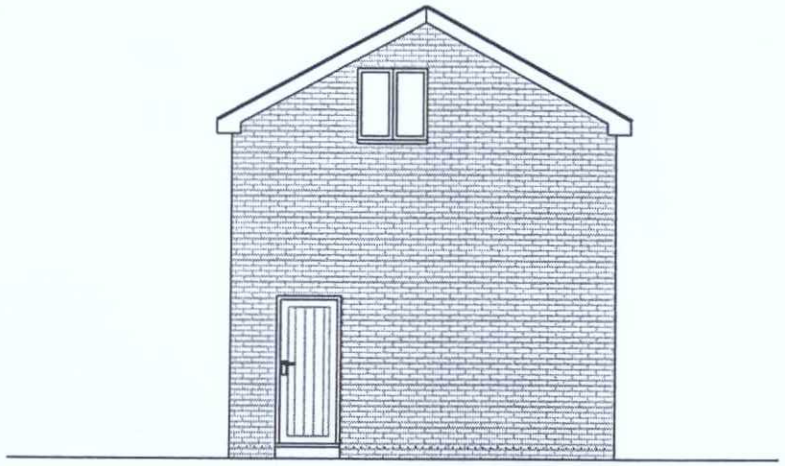

Proposed South Elevation
Scale 1:100

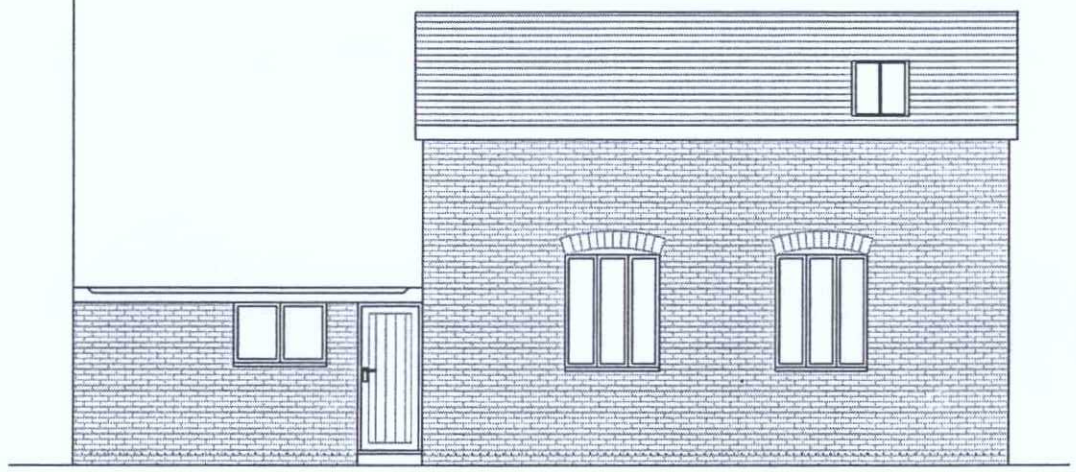

Proposed East Elevation
Scale 1:100

- All dimensions must be checked on site and not scaled from this drawing, apart from by Local Authority.

- No work is to be commenced until full Planning Permission/ Building Regulations have been approved and any conditions discharged. Any work started prior to approval is entirely at clients/ contractors risk.

- The contractor is responsible for taking and checking all levels, dimensions etc, prior to ordering materials and starting work. Any discrepancies are to be reported back to Roberts & Wrigley Associates prior to commencement of works.

- Where approval of materials by Local Authority is a condition of the Planning Concent, samples must be supplied to the relevant officer or approved in writing before relevant works are commenced.

All building work is to be carried out to the satisfaction of the local authority building control officer & in accordance with the current building regulations and as such additional unforseen building works may be required on site.

- It is the responsibility of the building owner, or tennant, to comply with the requirements of 'The Party Wall Act 1996' in respect of excavation and construction in proximity to certain buildings or structures, and for connected purposes.

Drawings have been produced for Planning Permission / Building Regulations submissions only and do not constitute full working drawings.

All drawings are copyright of Roberts & Wrigley Associates & may not be copied by and third party without prior written consent.

ROBERTS & WRIGLEY ASSOCIATES
27A BORING ROAD, BORING BY SEA, WEST SUSSEX, BN12 4AR
TEL: 01903 240169 EMAIL: twassociates@tiscali.co.uk

CLIENT
MR SCAFFARDI

Company

Site Address
217 TARRING ROAD
WORTHING
WEST SUSSEX

DRAWING TITLE
PROPOSED CONVERSION OF EXISTING STORE ROOM AND OFFICE INTO TWO SELF CONTAINED UNITS.

DRAWN
JAMES ROBERTS

DATE
10TH MARCH 08

All Dimensions of existing buildings/ boundaries to be verified on site by contractor, with any discrepancies reported back before commencement of work. This drawing is the copyright of Roberts & Wrigley Associates and shall not in any way be used or reproduced without written consent.

SCALE

JOB No.

DRAWING No.
DRAWING 2
PROPOSED
ELEVATIONS

REV.	Date
REV.	Date
REV.	Date