

FRONT (EAST)

SIDE (NORTH)

REAR (WEST)

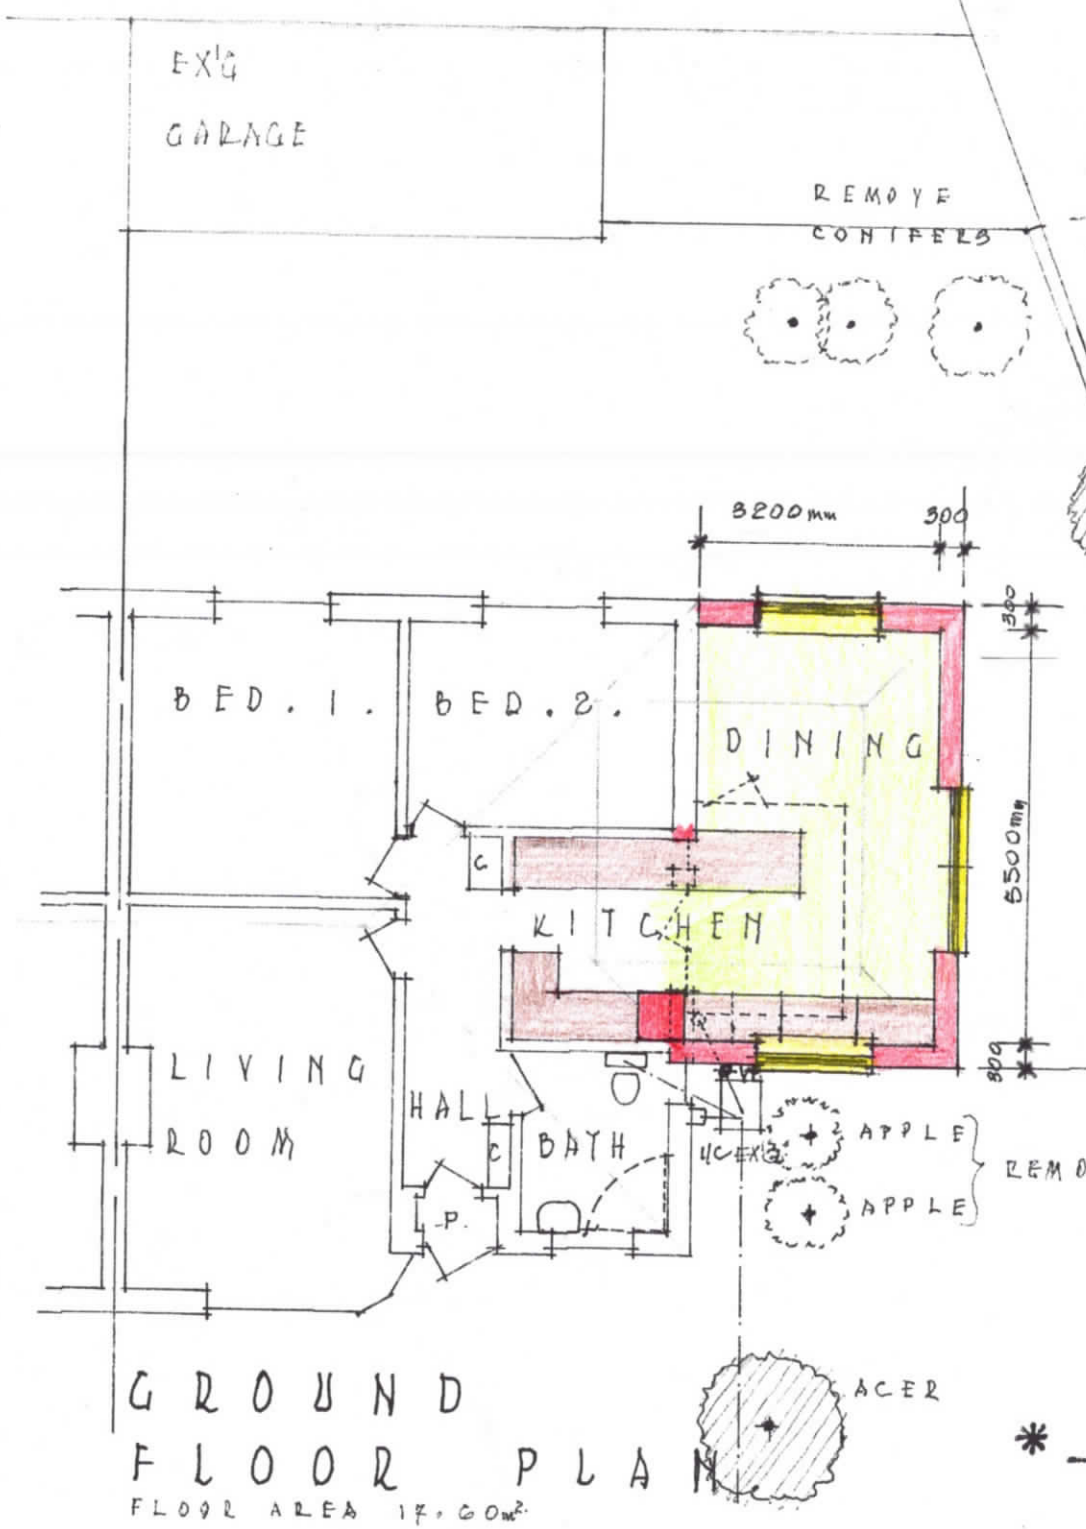

GROUND FLOOR PLAN

FLOOR AREA 17.60m²

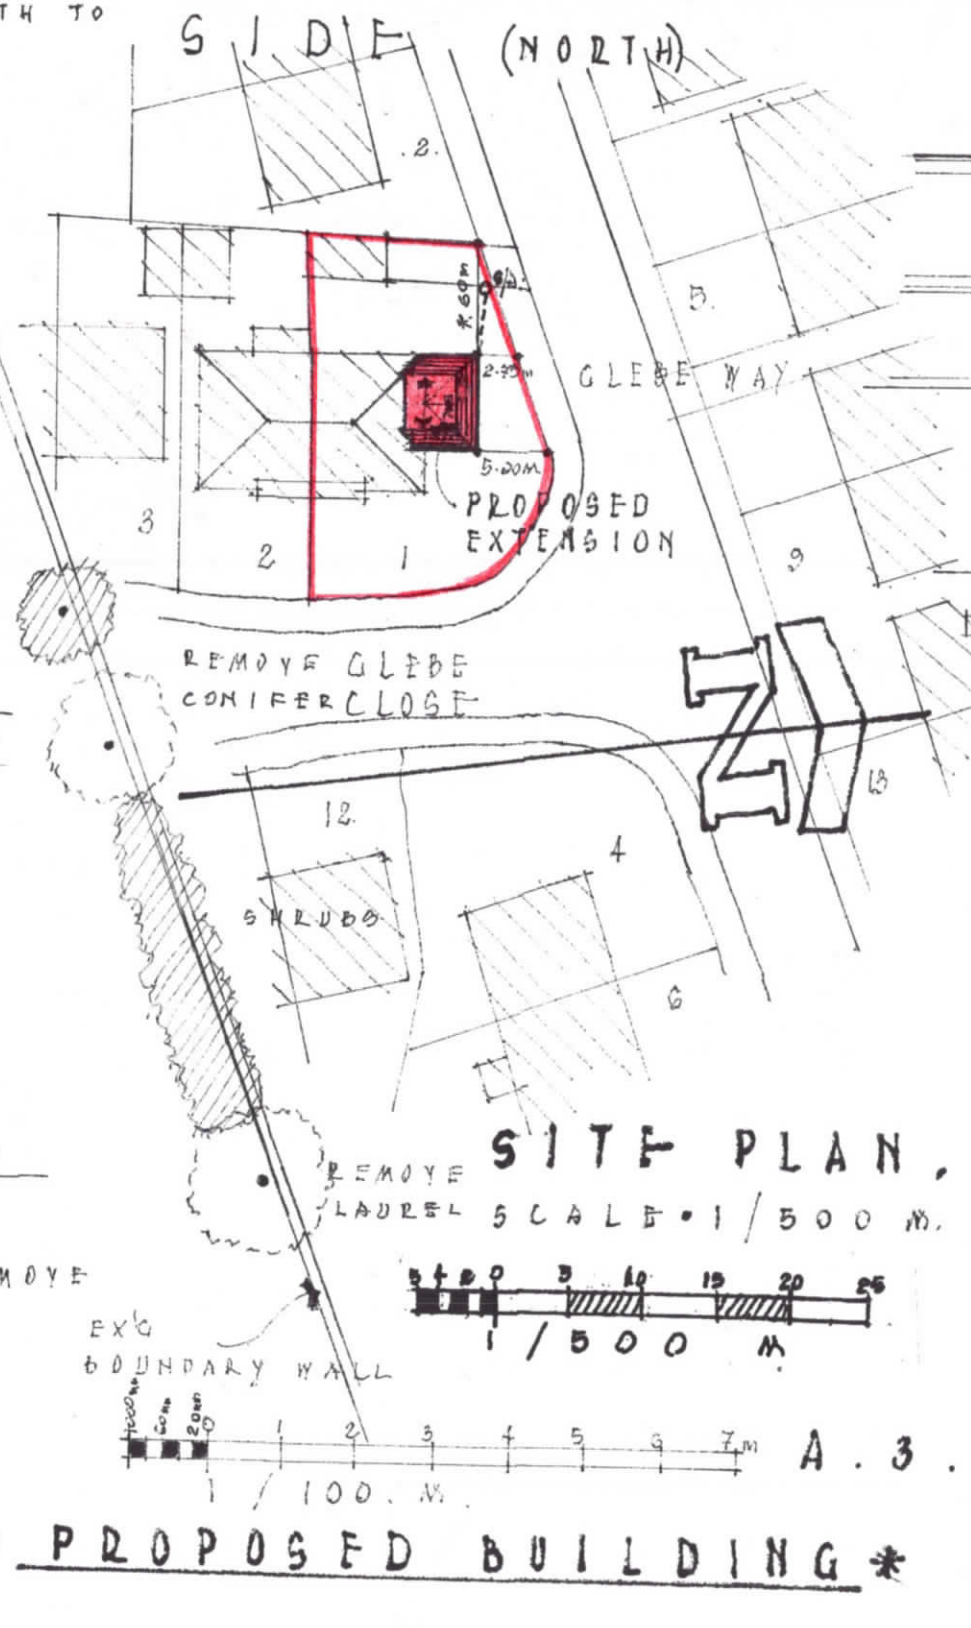

SITE PLAN,

SCALE • 1/500 M.

A.3.

* PROPOSED BUILDING *

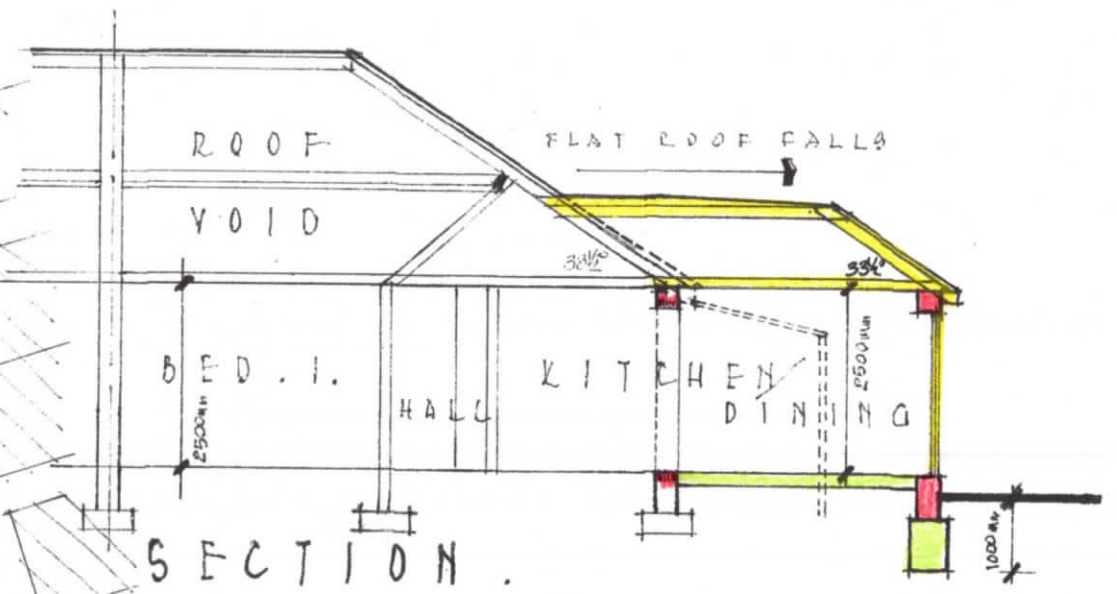

SECTION.

Single Storey Side Extension, 1. Glebe Close, Lancing. BN15 9RW.

For •

Mr. J. Reynolds.

DRG • 21/18.A.

SCALE • 1/100. M.

DATE • JULY 2021. (AMENDED 16/09/21).

GORDON F DIXON
19 DERWENT DRIVE
GORING BY SEA
WORTHING
WEST SUSSEX.
BN12 6LA
07855-764874