ADUR DISTRICT COUNCIL

Adur District Council

Town and Country Planning Act 1990

Office use
App ADC/04833/06
Date Rc. 12-12-06
Fee £85
Rec. No.

Town and Country Planning (Control of Advertisements) Regulations 1992

Application for consent to display advertisements

Please read the notes before you fill in this form.

1 Applicant (in block capitals)

Full name :	MR BADHAL
Address (including postcode):	
	SHORE BAR
	HIGH STREET
	SHOREHAM
Phone Number:	
Home:	
Work:	
Extension:	
Fax Number:	

Agent (if any)

Full name :	BARRELL Ltd
Address (including postcode):	
	52 Freshbrook Rd
	Lancing
	BN15 8DA
Phone Number:	
Home:	
Work:	07890 450384
Extension:	
Fax Number:	

2 Please give the address or location of the site for the advertisements.
(You must provide plans showing the exact position)

SHORE BAR HIGH STREET. SHOREHAM.

3 Please number your plans and write the numbers and scales against the titles here (Please see note 7)

	Plan number	Scale
Location plan	1	1:1250
Block plan	2	1:500
Elevations	BAR/06/095	1:50
Detailed plans of Advertisement	[redacted]	

Please enclose four copies of this form and four sets of plans.

4 Does the applicant own or lease the land? Yes ☑ No ☐

If "No" does the applicant have the owner's permission to display the advertisements, or the permission of another person who can allow the applicant to use the land to display the advertisement? Yes ☐ No ☐

5 Are the advertisements already being displayed? Yes ☑ No ☐

If "Yes", please give the date they were first displayed. (Please see note 9)

See OS & Plans

See Your original application

6 Are there any advertisements that will be removed? Yes ☐ No ☑

If "Yes", please show there position on the block plan

7 Please give details of advertisements (Please see note 3)

Type of sign	Number	Height	Width	Depth
Hoarding				
Fascia sign				
Box sign	2	800mm	600mm	30mm
Flag	2	3·3m	940mm	N/A.
Pole				

Other (please give details below)

Type of sign	Number	Height	Width	Depth

For fascia signs only, what is the height of the top of the sign above the ground? _____ metres

How far do the advertisements project from the face of the building? _____ metres

Please give details of the materials and colour to be used for :

	Materials	Colour
the framework		
the face of the board and any letters		
the bracket		

Will the advertisements have any lighting? Yes ☐ No ☐

If "Yes", will the lighting be: inside? Yes ☐ No ☐

outside? Yes ☐ No ☐

What type of lighting will it be?

If advert is internally illuminated, how bright will it be? Candelas per square metre

Please tell us the period for which you would like to display the advertisements.

From: / / To: / /

8 Please state the fee enclosed (please see note 8) £ 75

Signature: [redacted] **Date:** 10-12-06

Please print your name S. Barnett

Notes

1 Under the Town and Country Planning (Control of Advertisement) Regulations 1992 to 1994 you need consent to display advertisements. Please refer to the current Regulations for details or ask a Planning Officer

2 Planning Officers can normally give you help and advice if you show them what you want to do before you hand in your application. Please follow the advice in this document before you make your application. If what you want to do does not meet the standards set out in the guide, please write to us for advice.

3 Hoarding - Usually a large sign containing poster panels which can be placed at the entrance to or sides of building sites or at important sites on the roadside.

Fascia sign - A sign attached to a building, for example, above a shopfront.

Box sign - A type of sign which projects from the surface it is mounted on, for example, at the front of a building.

Flag - Usually a sign in fabric or plastic in the shape of a flag attached to a single flagpole.

Pole - A sign attached to a pole or curved to form a pole, for example, on the forecourt of a garage.

4 We normally give consent for five years, but we may give consent for a longer or shorter period. If you need consent for a specific period of more or less than five years, please tell us in your answer to question 7.

5 You must have consent from the owner of the land or anyone else with the right to give consent before you put up the advertisements. It is your responsibility to get this consent.

BARRVELL LTD

ARCHITECTURAL & PARTY WALL SERVICES

Design Statement 'The Shore', Town Hall Chambers, High Street, Shoreham-by-sea.

Red strip lights – the lights have been position along the step out of the render so as to make them less obvious during the day time. The lights are only used in the Christmas period and to take down and put up every year costs £400.

Menu boards – The front of the building is symmetrical and therefore two menu boards have been used on the column section of the building. They are of silver colour and the owner has had them designed so that the frame of the boards are slim therefore not making them look bulky on the building. It is considered that the boards will look better the same width as the column (600mm)

Flags – the flags have already been approved under a previous application but the time limit has run out. Therefore a renewal of the approval is being sort. The sail theme of the flags is to be kept.

52 Freshbrook Road, Lancing, West Sussex. BN15 8DA
07890450384
e-mail: barrvell@yahoo.co.uk
Company No. 4668945
Registered office – 88 Boundary Road, Hove

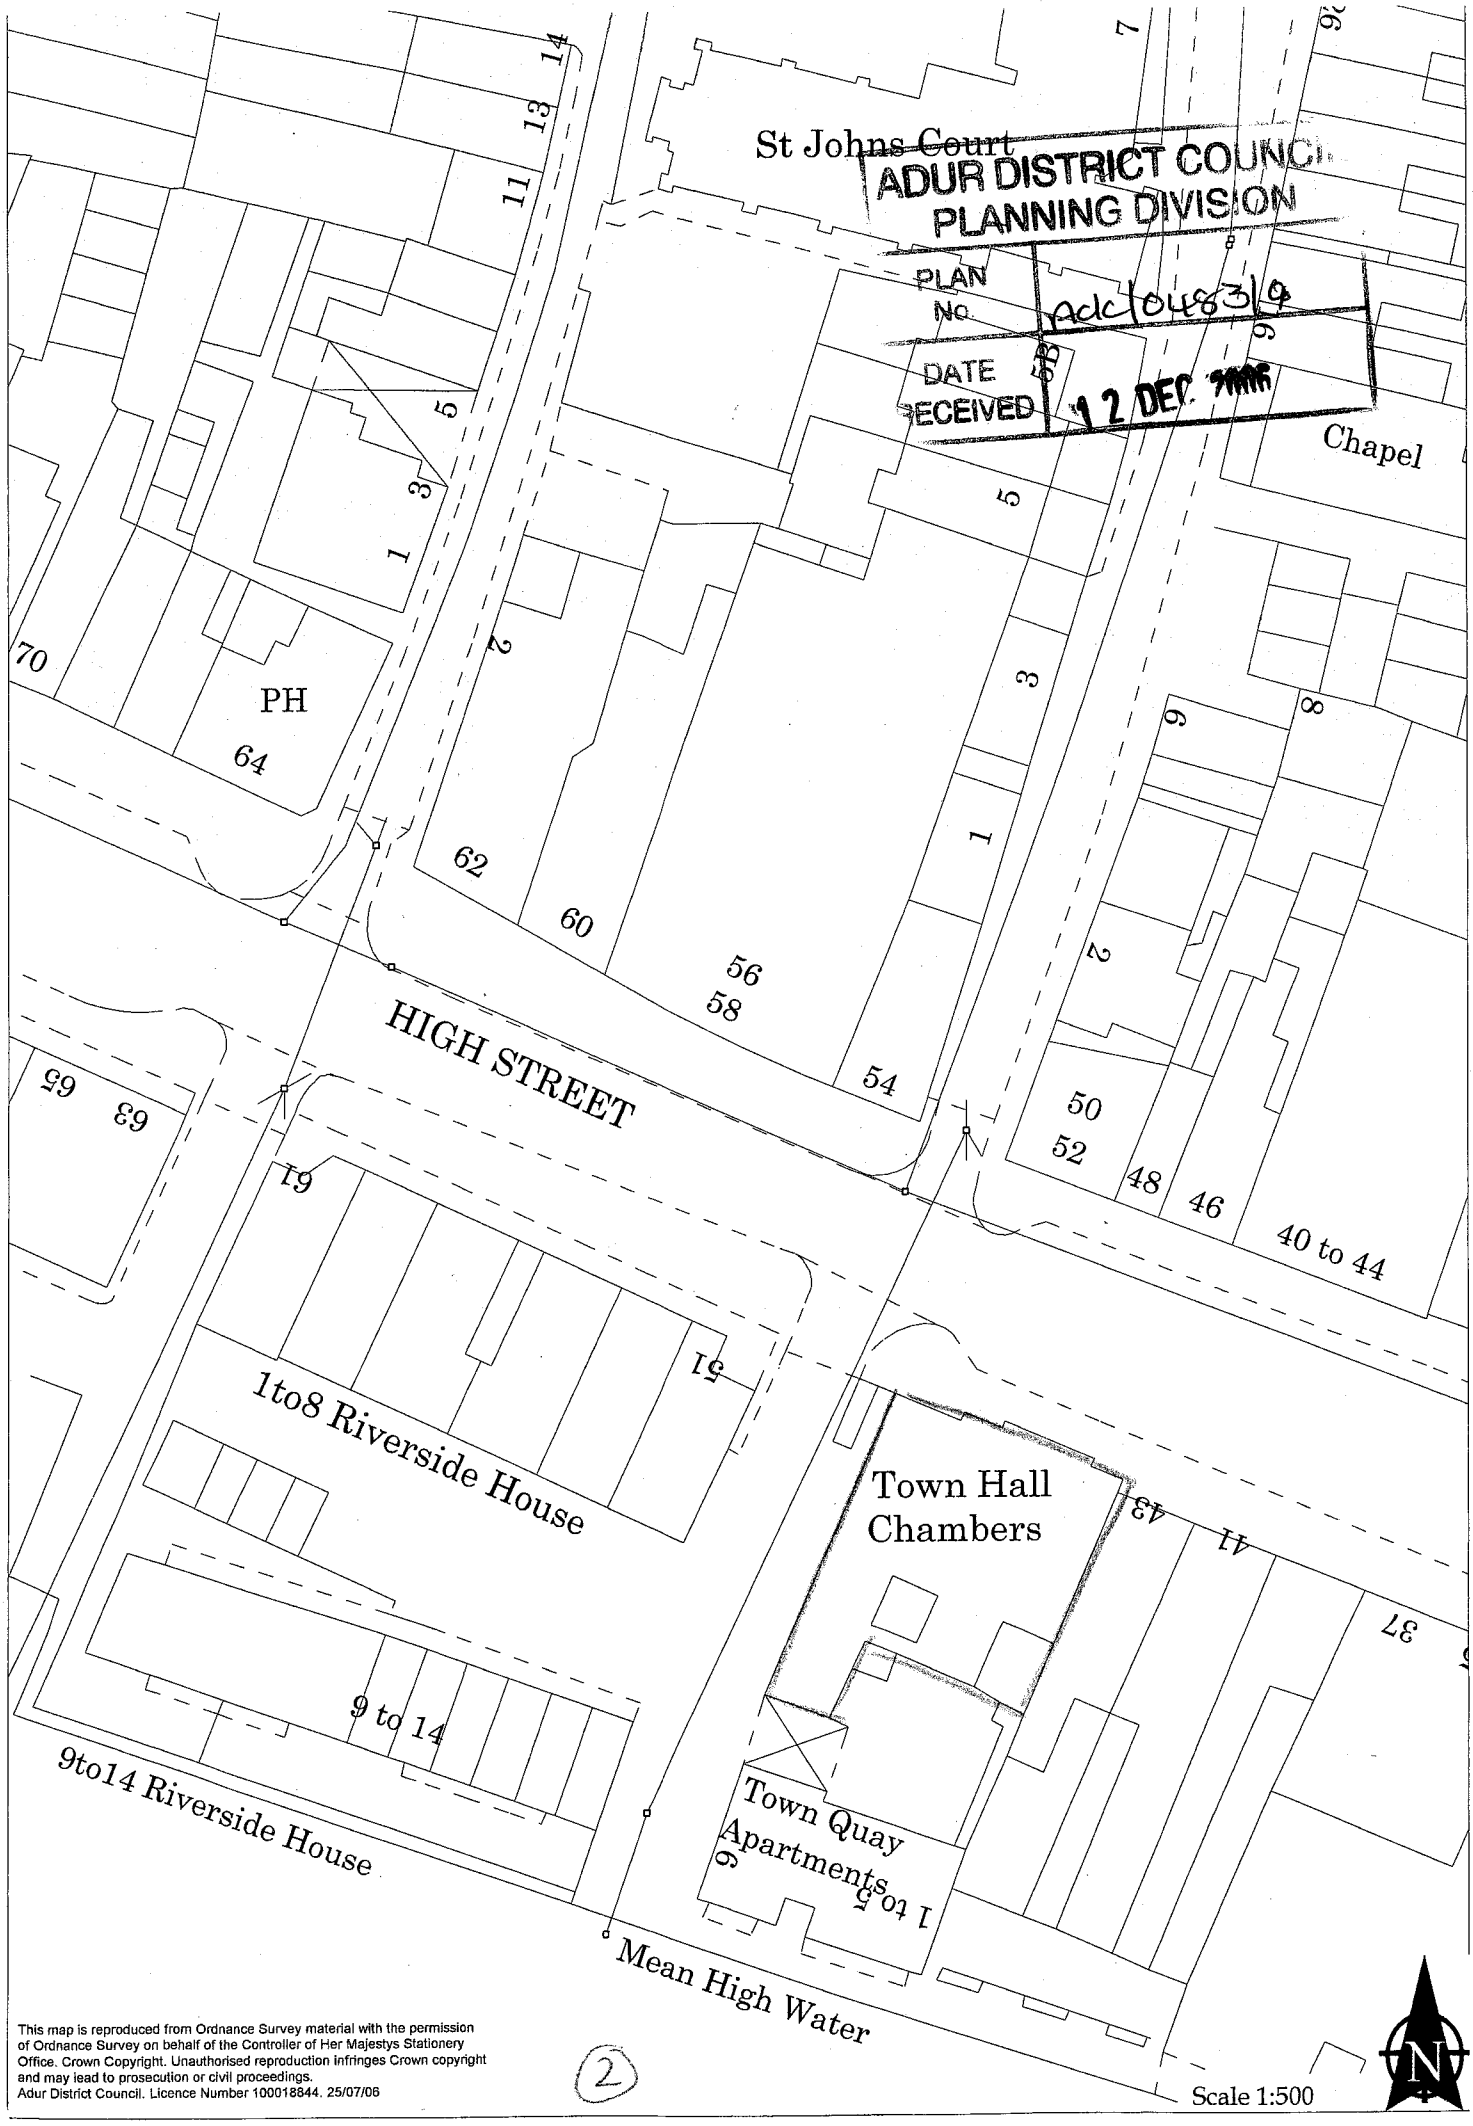

This map is reproduced from Ordnance Survey material with the permission of Ordnance Survey on behalf of the Controller of Her Majestys Stationery Office. Crown Copyright. Unauthorised reproduction infringes Crown copyright and may lead to prosecution or civil proceedings.
Adur District Council. Licence Number 100018844. 25/07/06

(2)

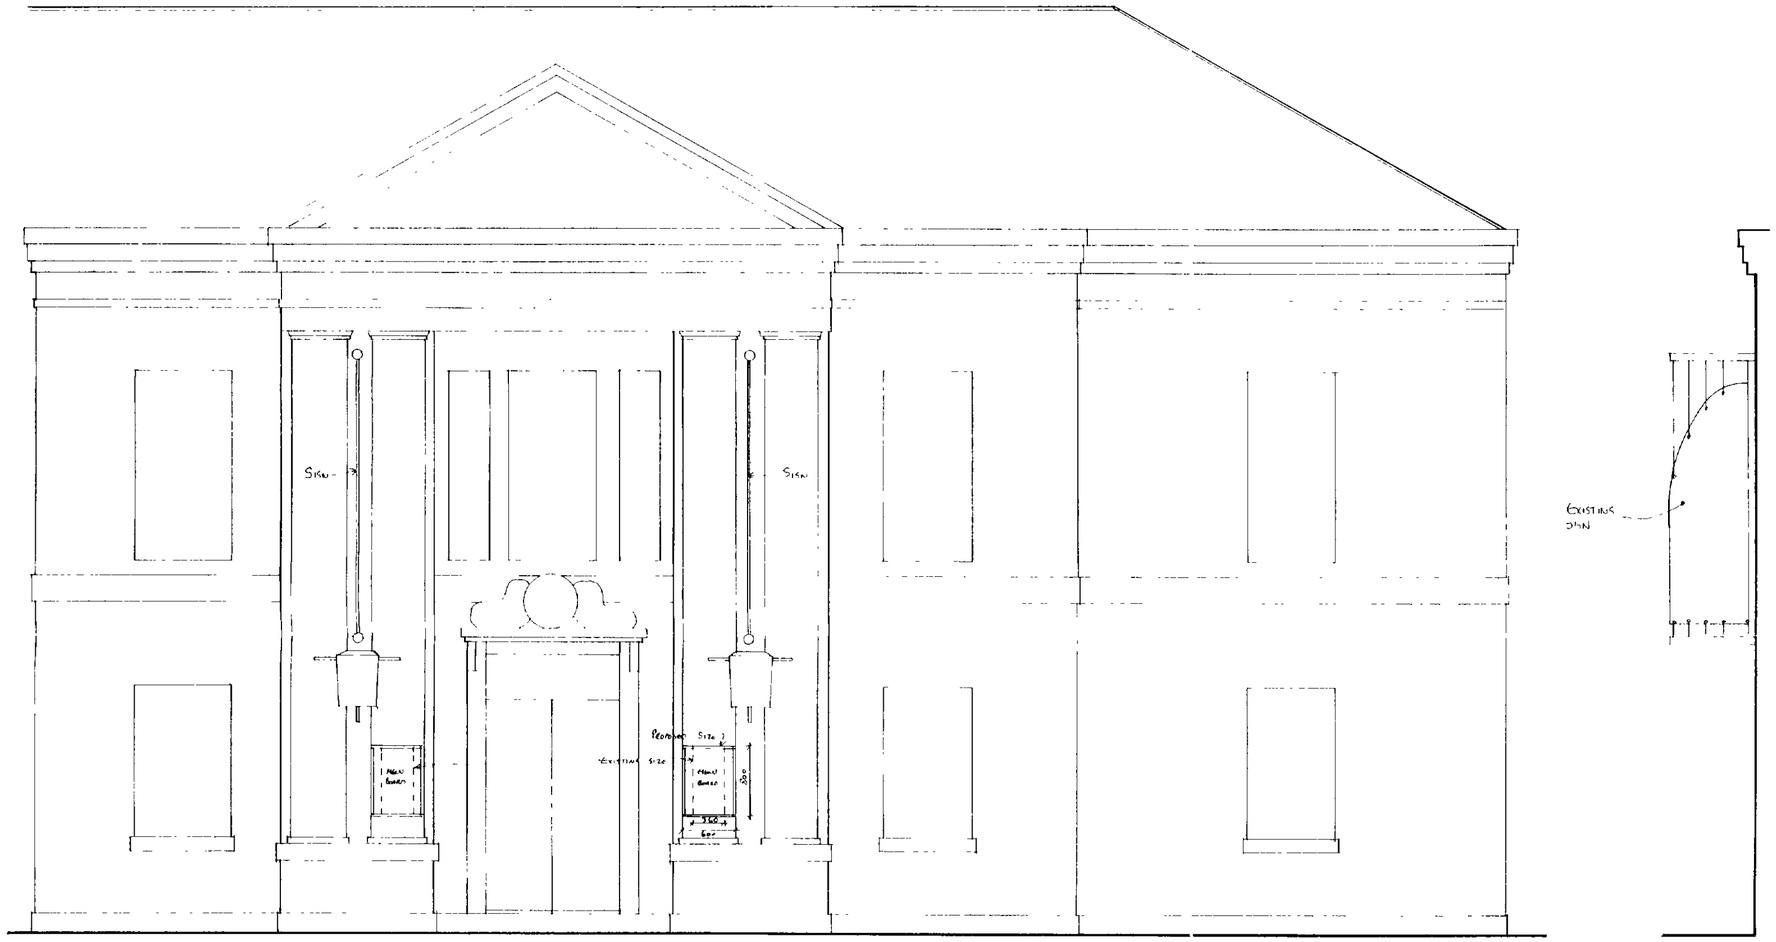

FRONT ELEVATION

1:50

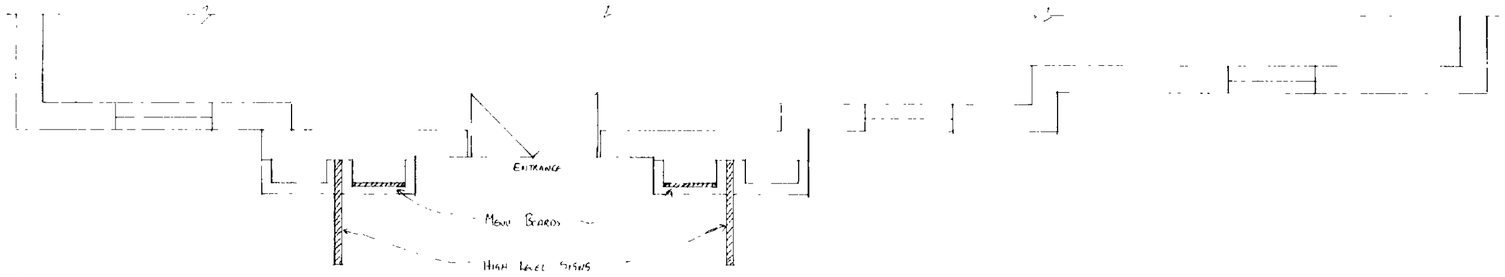

PLAN

1:50

ADUR D...
PLA...
No.
DATE
RECEIVED
Acle/0483/06
12 DEC 2006

BARRVELL Ltd.

Architectural & Party Wall Services

52 Freshbrook Road
Lancing, West Sussex BN15 8DA
Tel: 07890 450384

Drawing Title

SHORE BAR HIGH STREET

SHOREHAM

LIGHTS SIGNS & MENU BOARD

Scale: 1:50

Date: Dec 06

Drawn by: S. Barrett

Drg No. BAR/06/095

Rev.