CDM 2007 Health & Safety Information:

This information relates only to 'Significant Hazards' identified on this drawing and is to be read in conjunction with the Designer's Risk Assessment Register.

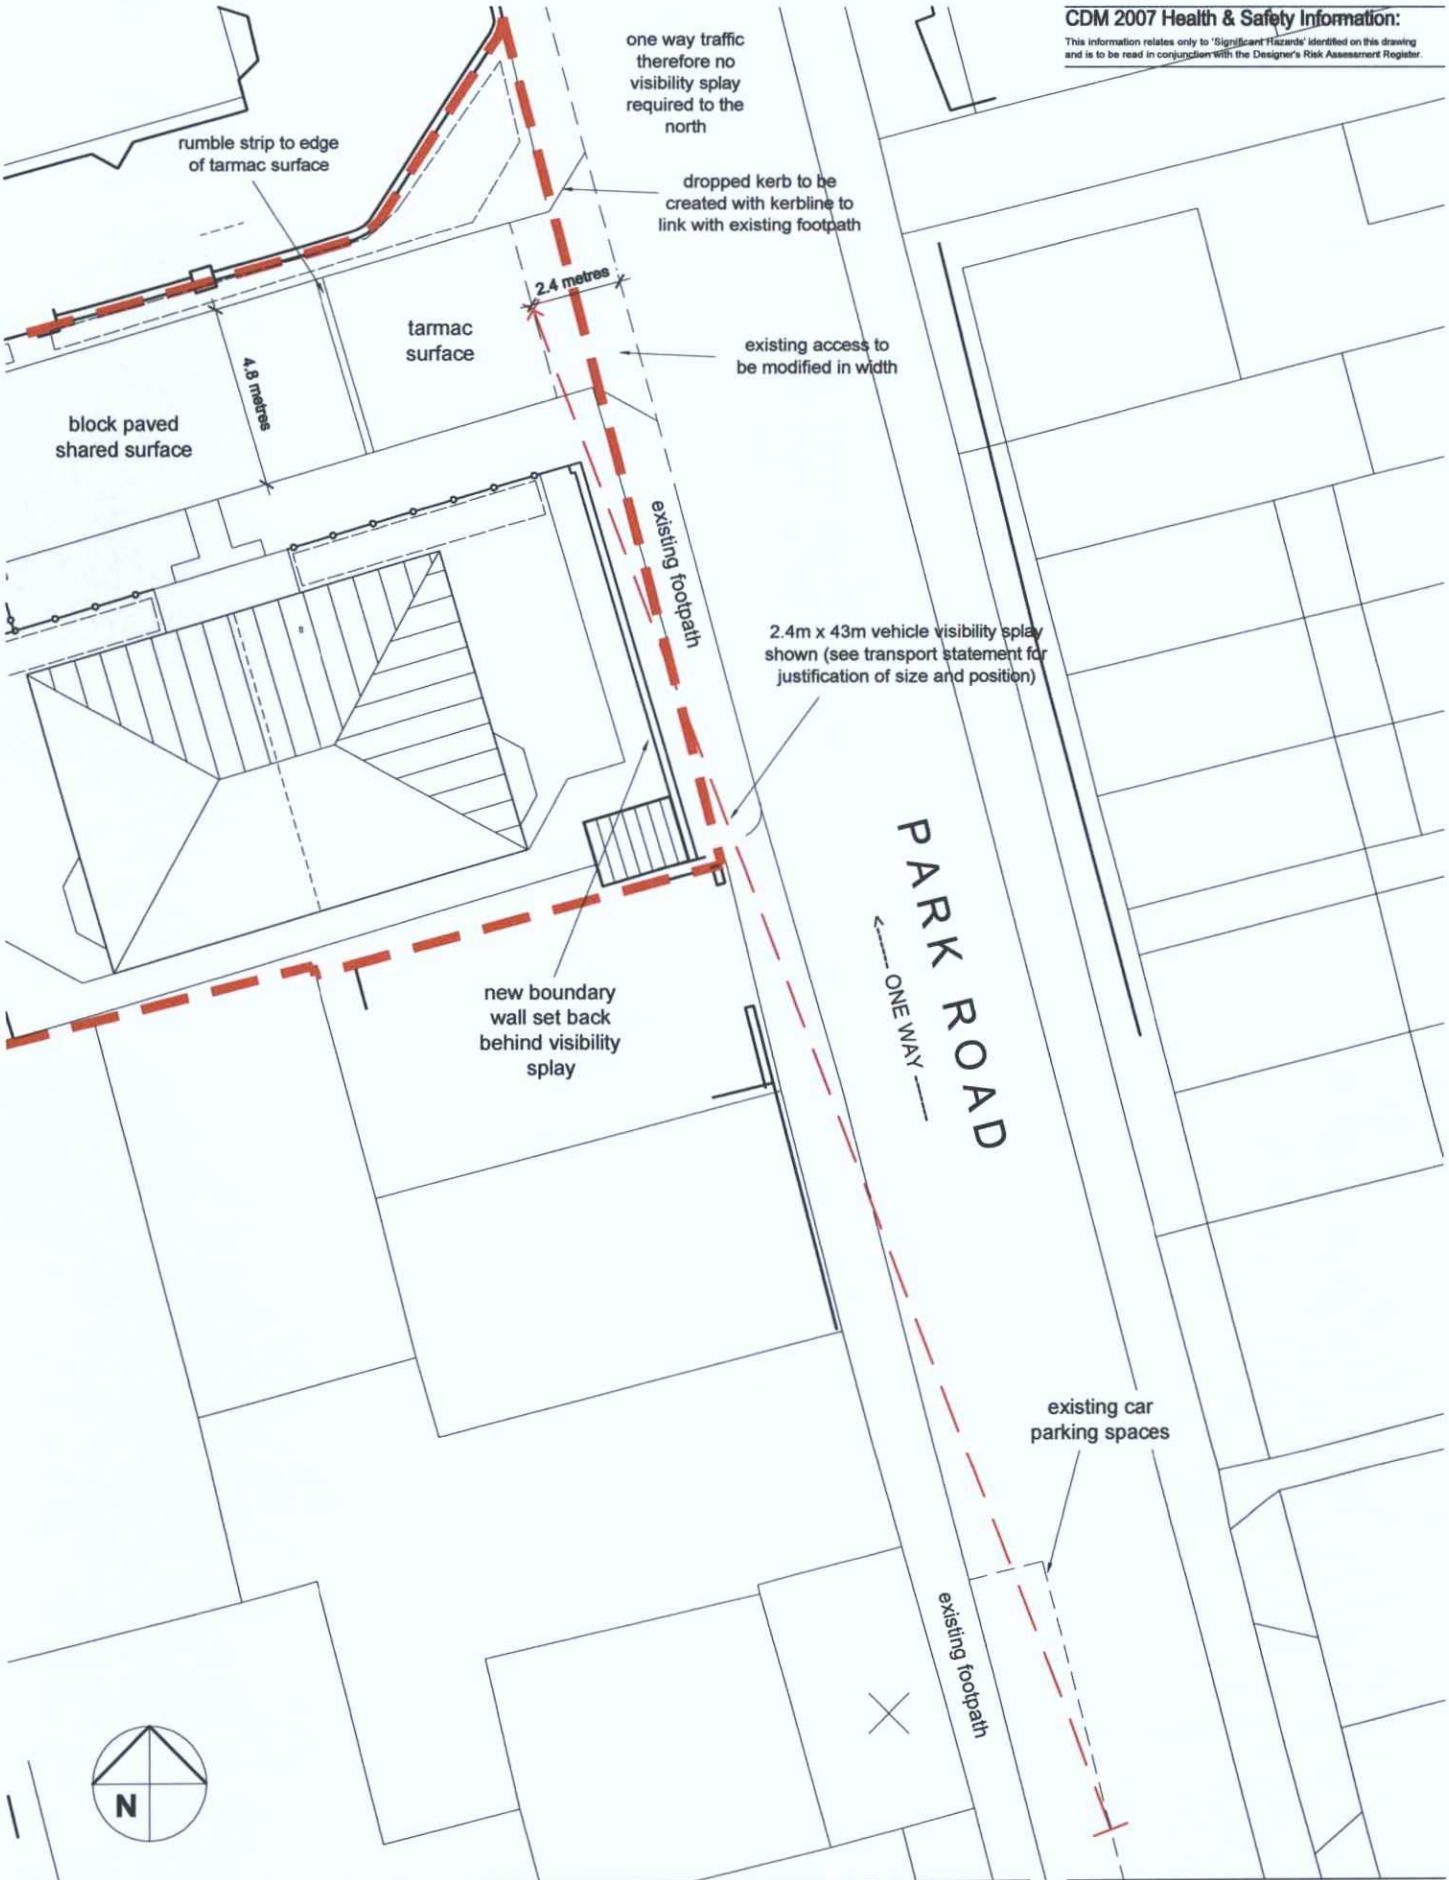

Client's Name
Oakfawn Properties

Job Title
Build Centre, Park Road
Worthing

Drawing Title
Visibility Splay and Access Arangement Details

Scale
1:200 @ A4
metres 2 4 6 8

Drawn	Checked	Date
KE	AK	31.05.12

Job No	Drawing No	Rev
5252	08	

Status
APPROVAL

Rev	Date	Revision Details	Dr	Ch

London: Unit 1 West Coate House 3 Coate Street London E2 9AG
T 020 7729 5505 E london@ecearchitecture.com

Sussex: Brooklyn Chambers 11 Goring Road Worthing West Sussex BN12 4AP
T 01903 248777 E sussex@ecearchitecture.com

www.ecearchitecture.com

ECE Architecture

© ECE Architecture Limited. No dimensions to be scaled from drawing except for the purposes of Planning Applications. The contractor should check all dimensions on site. It is the contractors responsibility to ensure compliance with Building Regulations.

CAD Plot date: 1/06/2012 - 12:04:10 5252 mast.dwg