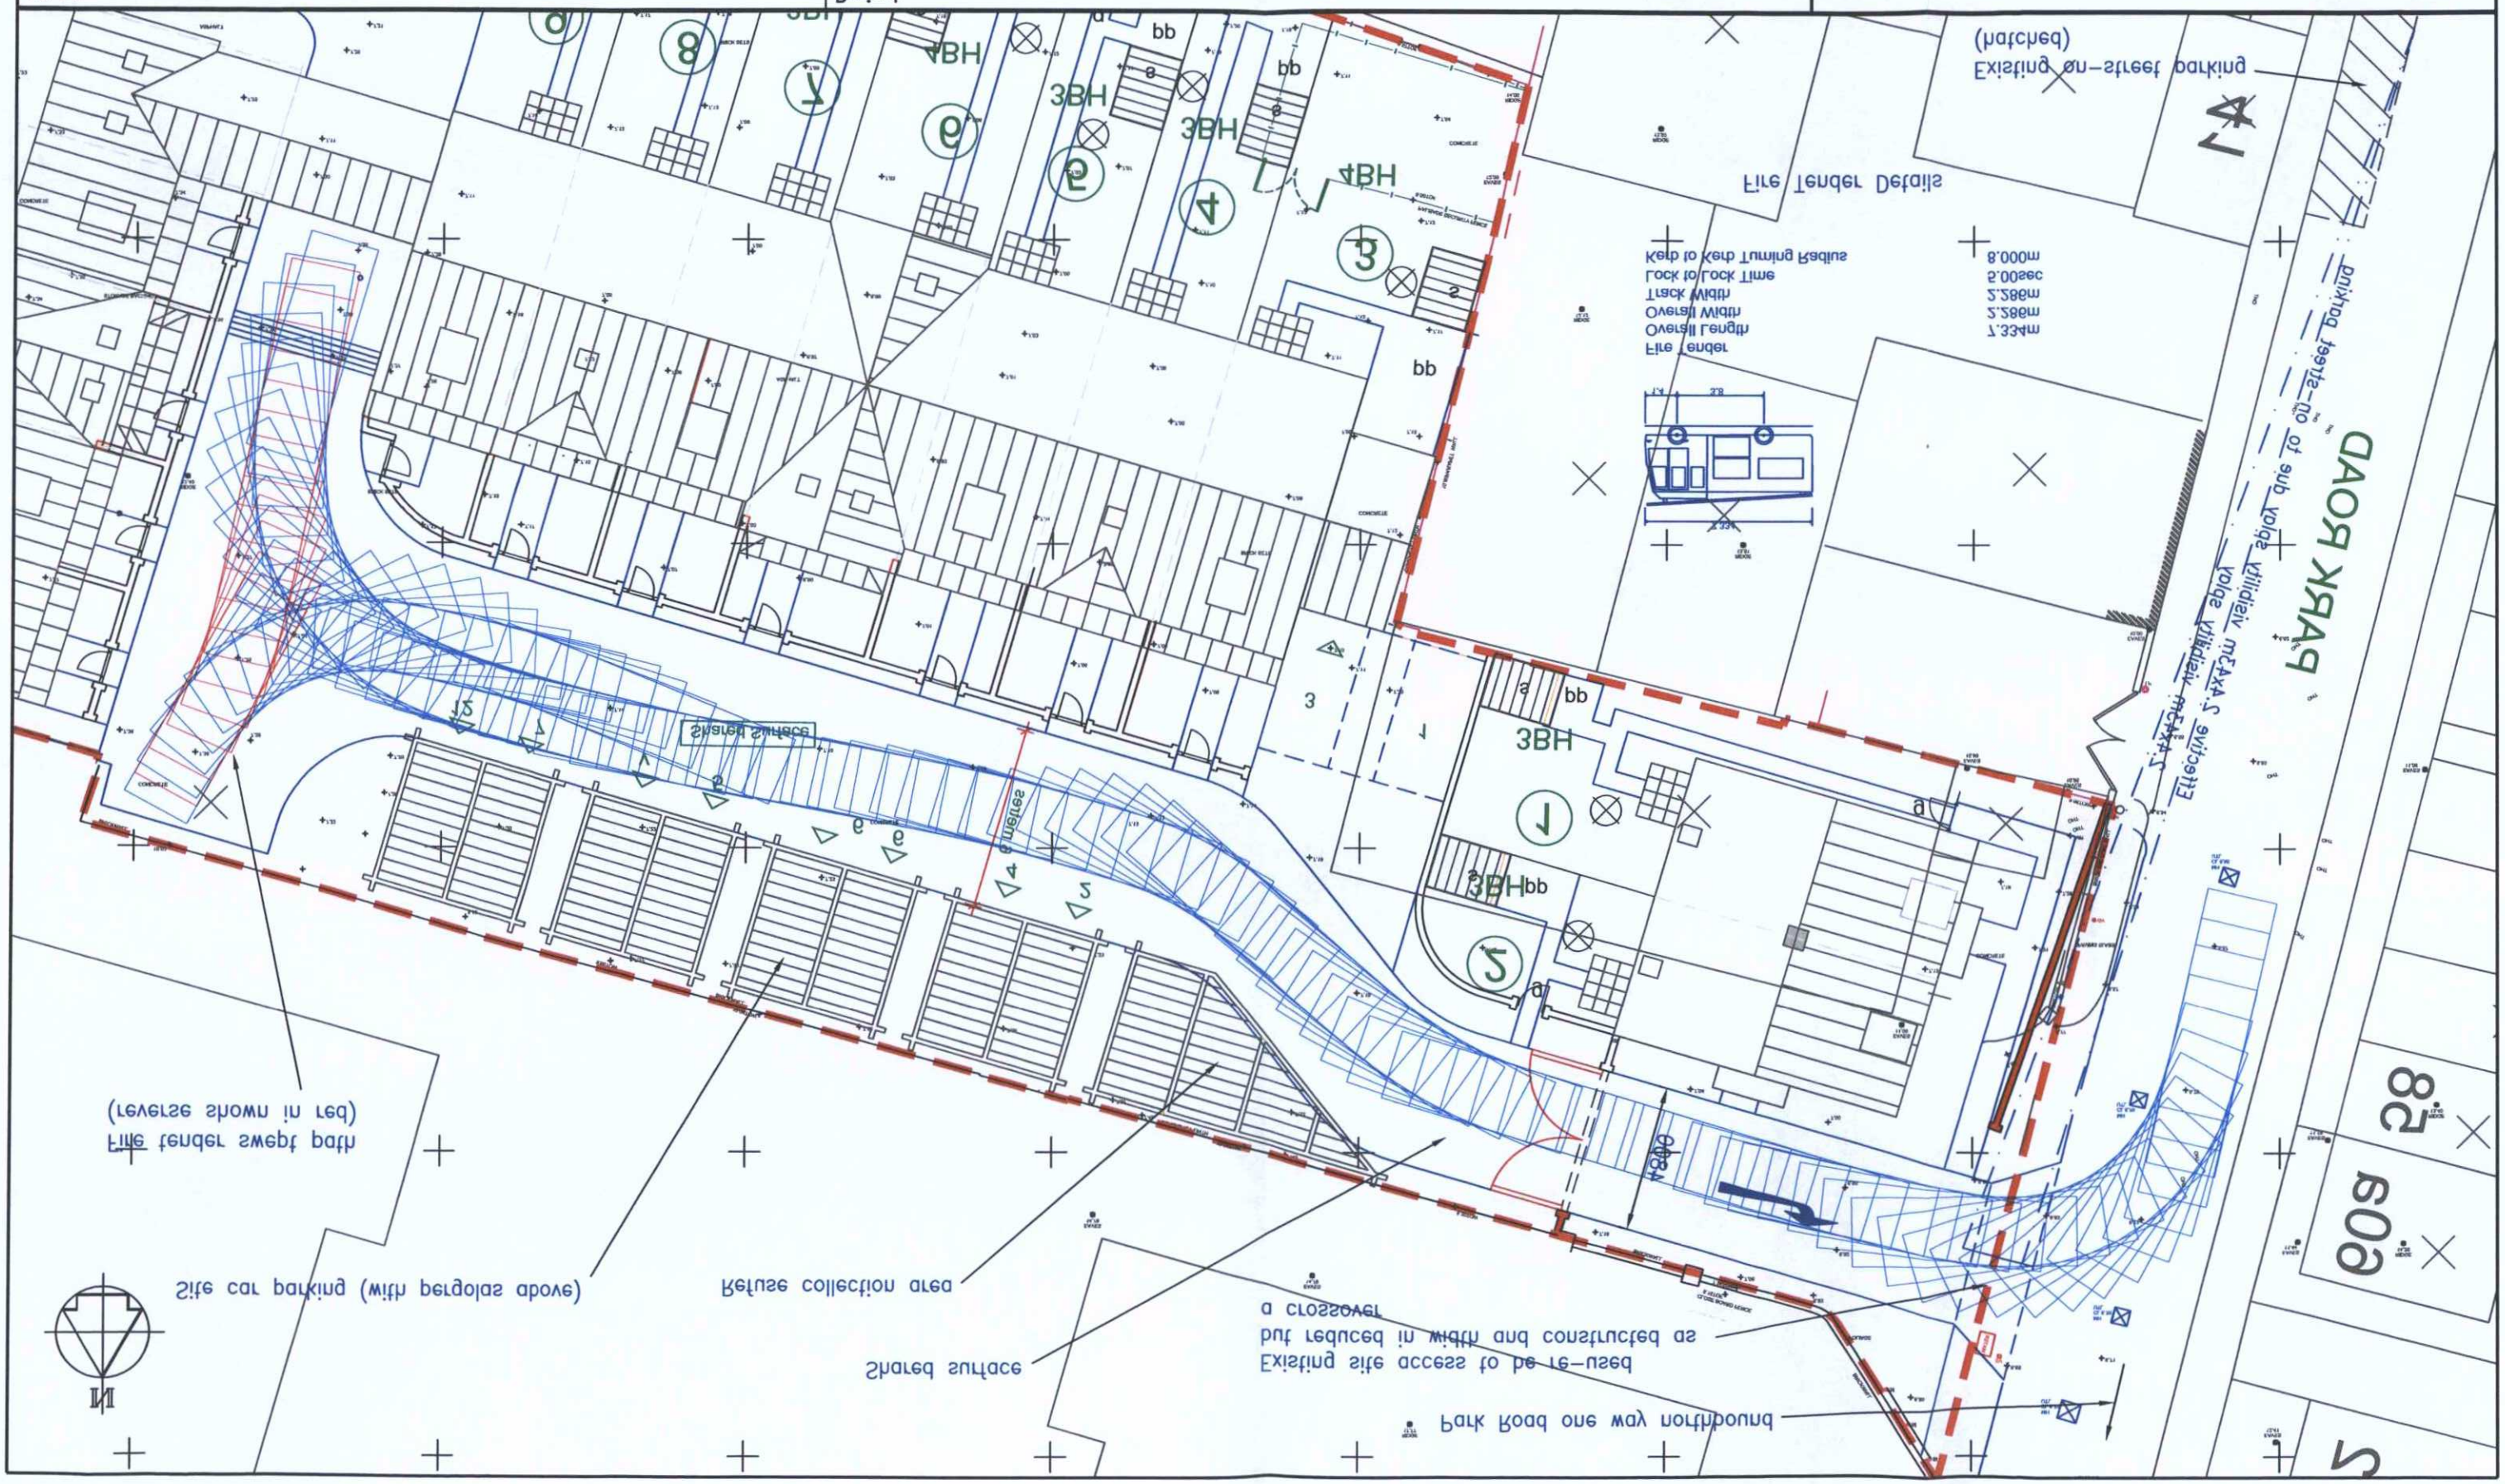

Status	Checked	Scale	Sheet	Date	Drawing No.	Rev
FOR APPROVAL	PMT	1:200	A3	JUN 2010	REDW-2936-111	
	Drawn RDP					

Client: OAKFAWN PROPERTIES

Project: RESIDENTIAL DEVELOPMENT, PARK ROAD, WORTHING

Drawing Title: HIGHWAY ACCESS PLAN

REDWOOD PARTNERSHIP
CONSULTING ENGINEERS & TRANSPORTATION PLANNERS
Maritime House, Basin Road North, Portslade, Brighton, BN41 1WR
Telephone: 01273 414515 www.redwoodpartnership.co.uk