

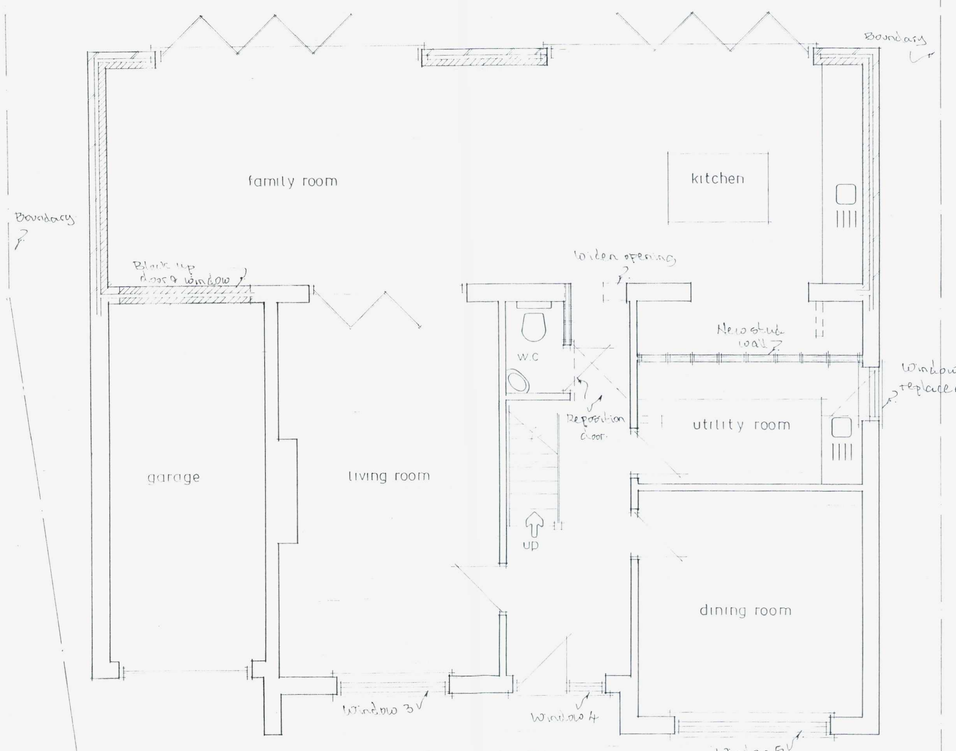


Ground Floor


1:100 0 10m
Scale bar
1:50 0 10m

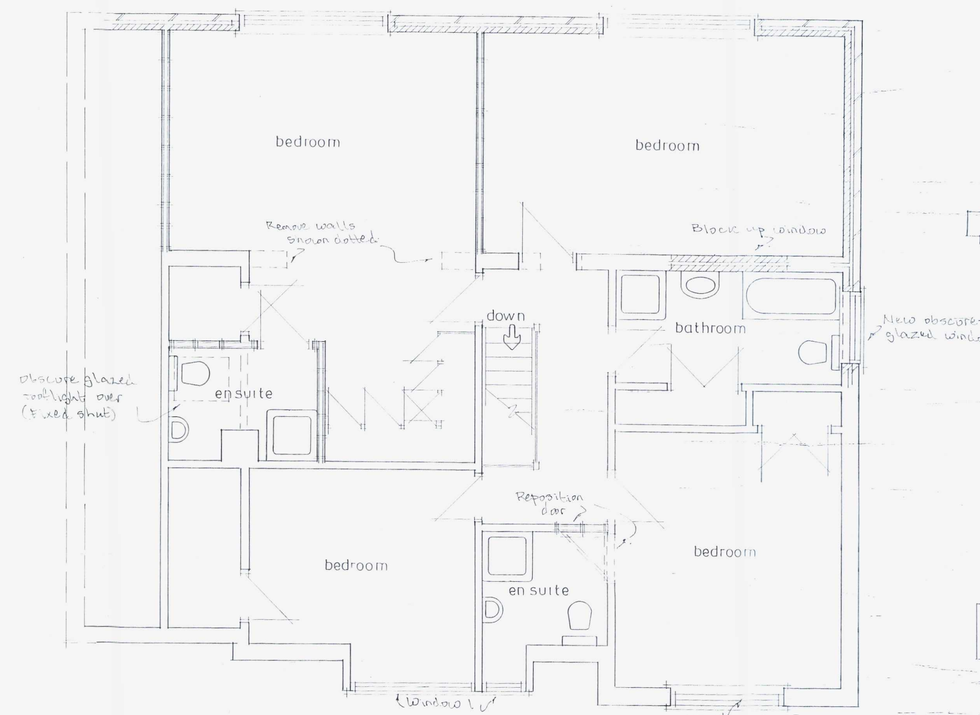


First Floor

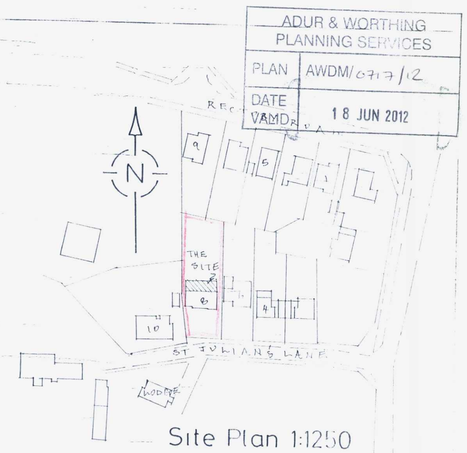

Site Plan 1:1250

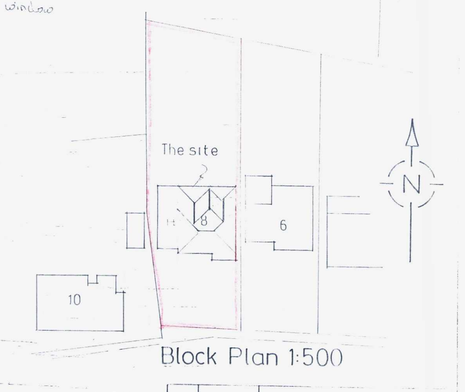


Block Plan 1:500

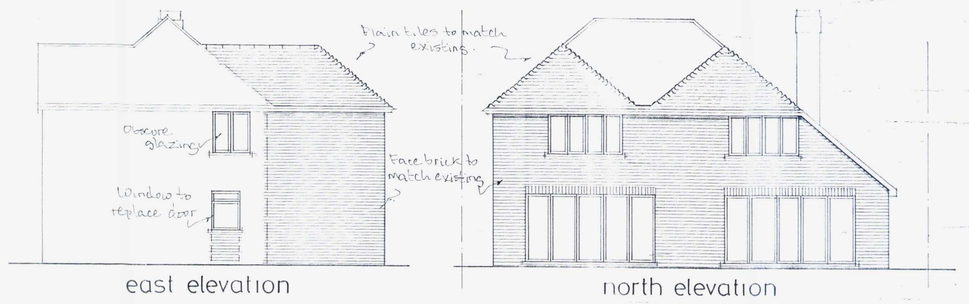

east elevation

north elevation

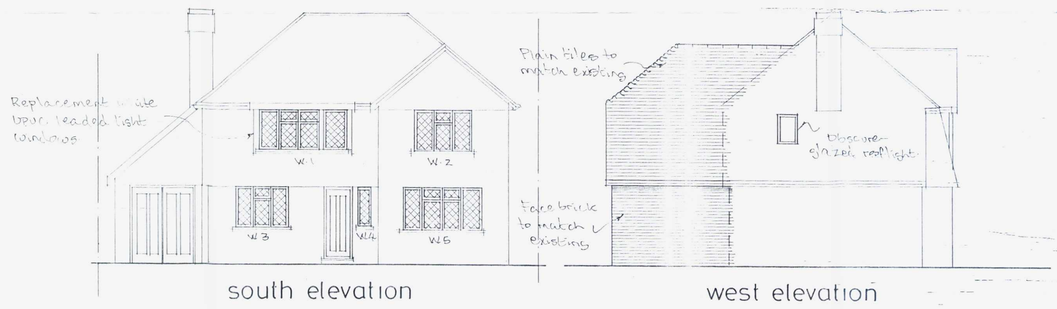

south elevation

west elevation

A	15.6.12	Roof Revised.
	Date	Revisions

© copyright

Client
Mr. D. Tanner.

Job Title
Proposed Extension

Drawing Title
8 St Julian's Lane, Shoreham.

Scale 1:50 1:100

Date | Drawn by

Drg No. 477/01 | Rev. A