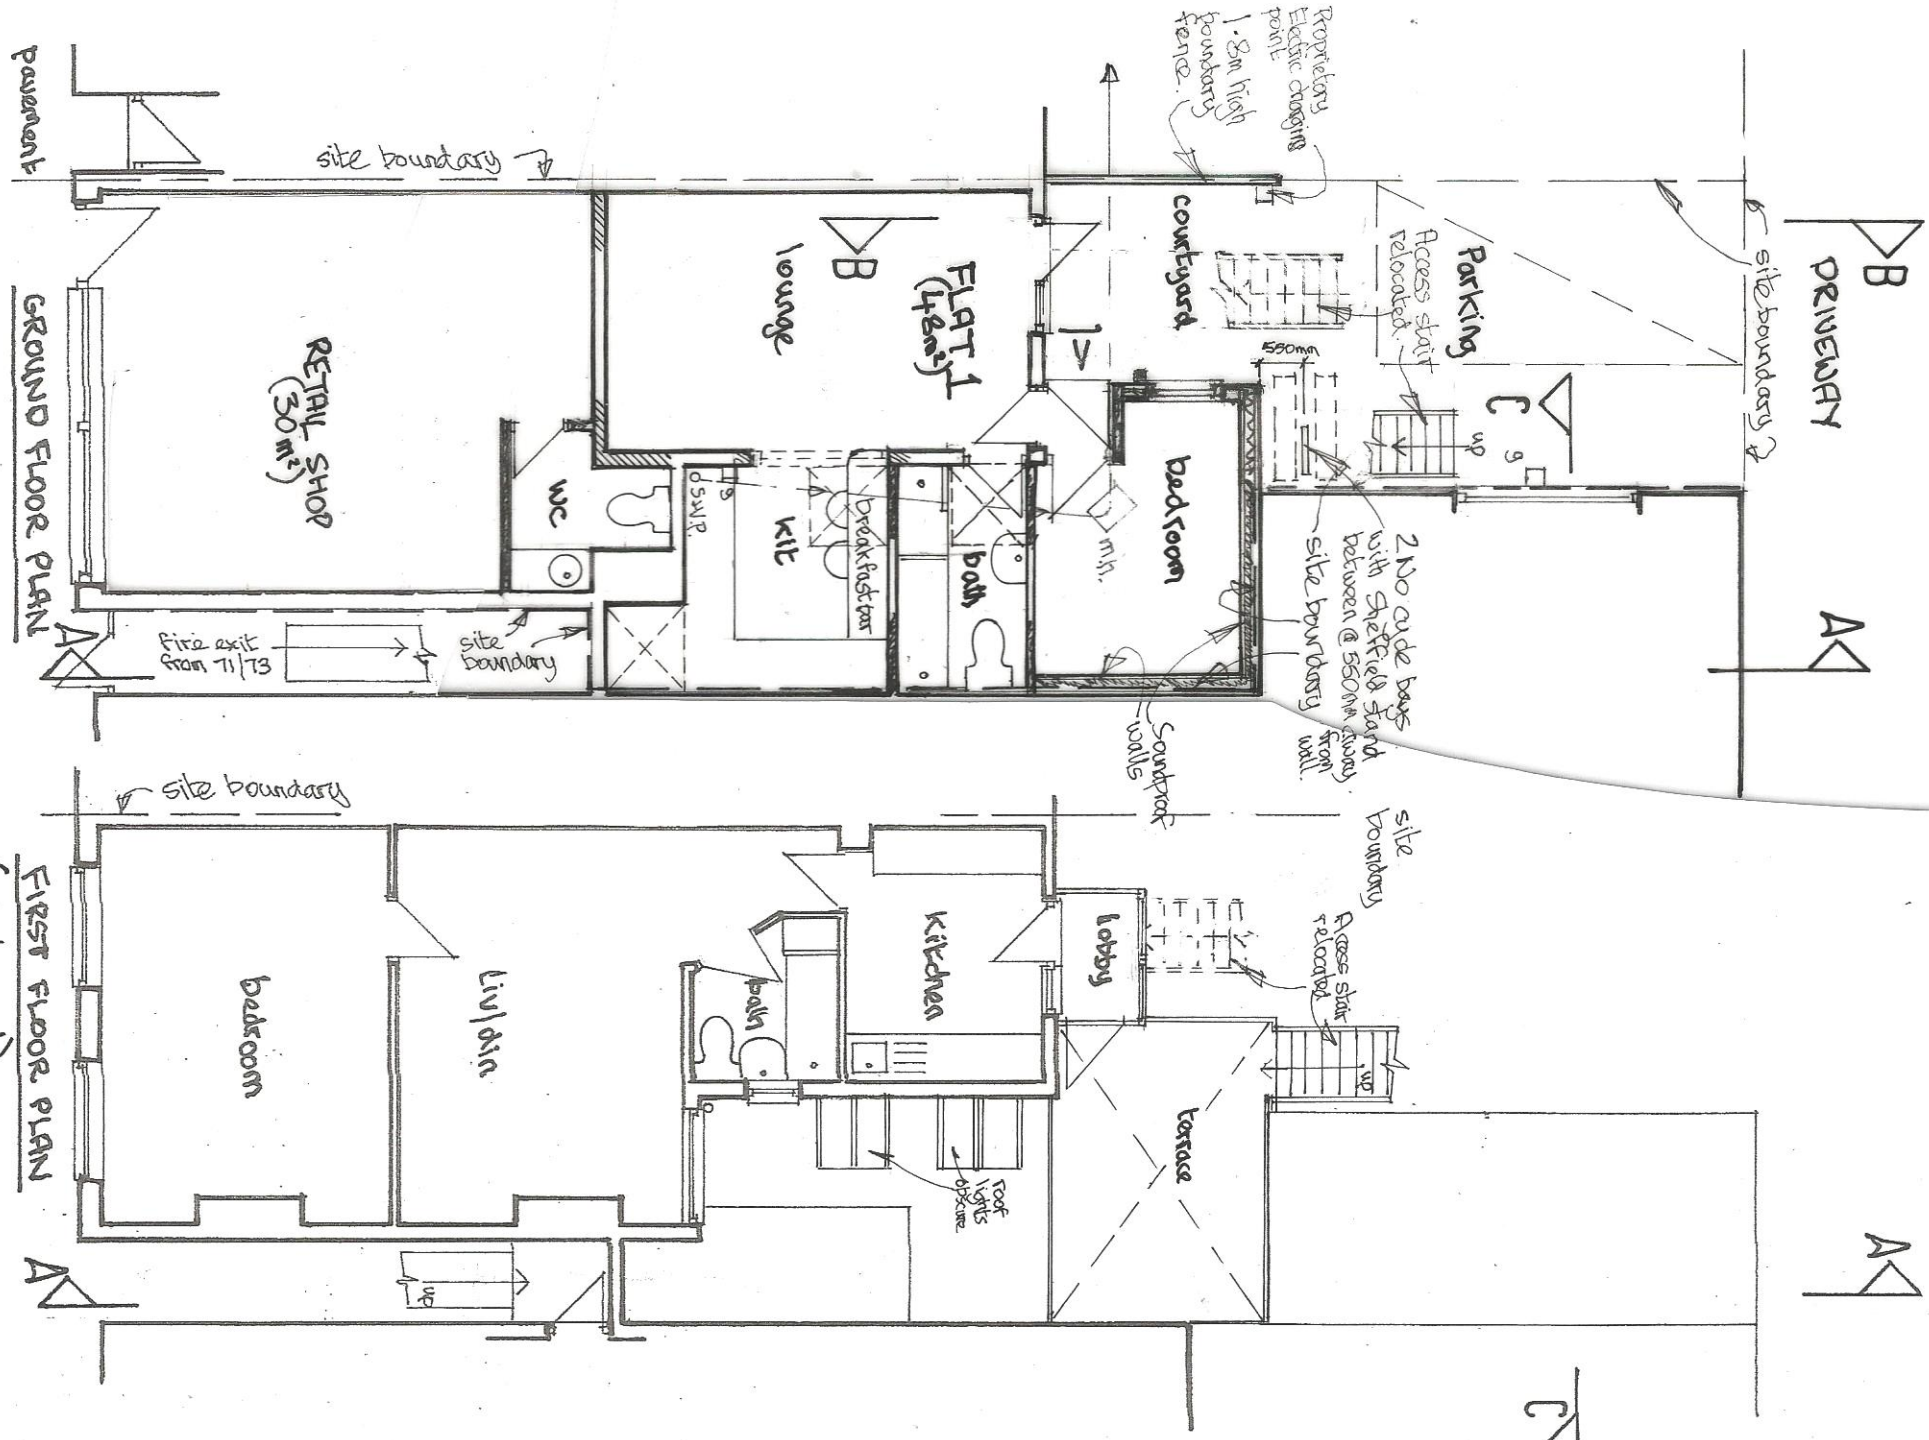


B 10-20 GJ Terrace defined
A 10-20 GJ Planning update

no.	date	by	revision

project: 67, NORTH ROAD LANCING, SUSSEX BN15 9AS

title: DETAILS AS PROPOSED (PLANS)

GRAHAM JOHNSON DESIGNS
134 HOLLINGBURY ROAD
BRIGHTON
EAST SUSSEX BN1 7JD
Tel: 01273 821200
grahamjohnson134@aol.com

date: 1-20

scale: 1-100 @ A3

drawn: G.J.

drawing number: 40311/6 A B

IS IN DOUBT ASK REFER ALL QUERIES TO ... ING OFFICE FIGURED DIMENSIONS TAKE PREFERENCE OVER SCALED DIMS

(A3 paper size)

1m 2m 3m 4m 5m 6m 7m 8m 9m 10m

1:100 Scale Bar