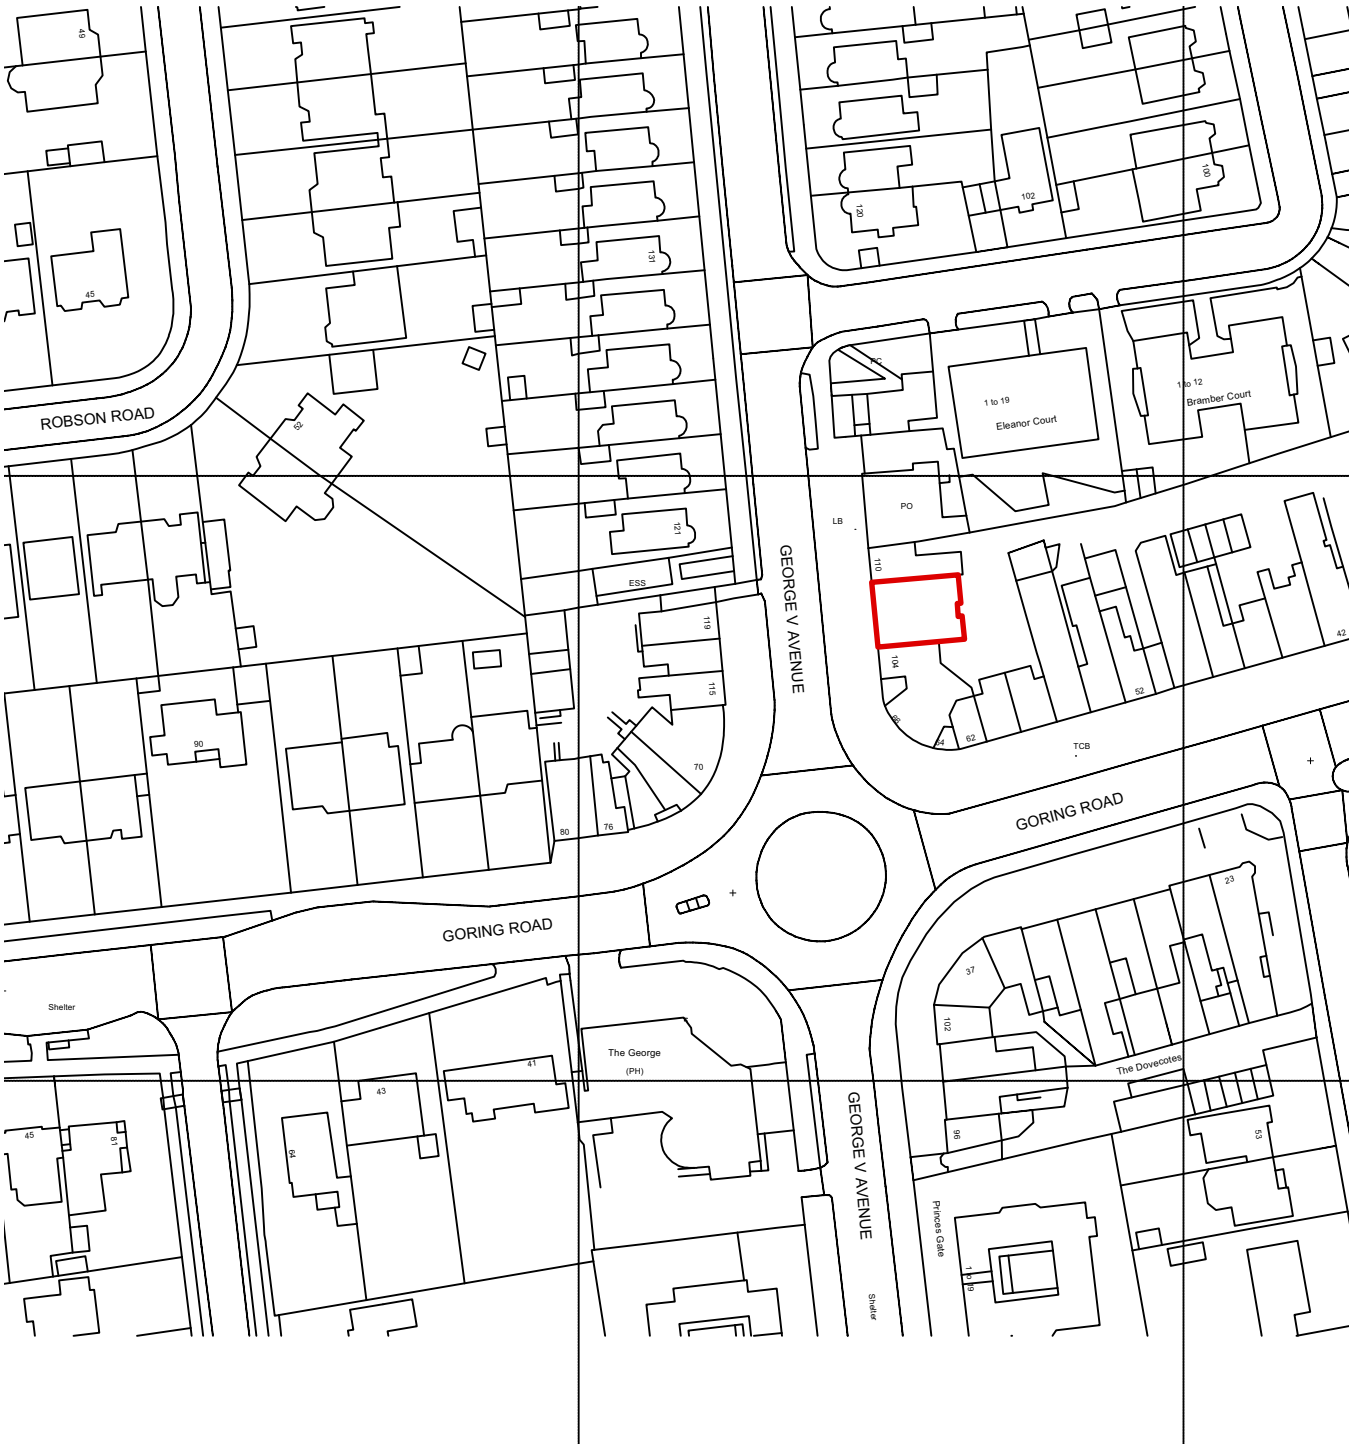


1 Location Plan

Scale: 1:1250

1:1250 | 10m | 20 | 30 | 40 | 50 | 70

N

Revisions:

	Checked

Dwg No.	**23023_P_001**
Drawing Title	Location Plan
Address	106-108 George V Avenue
Client	Revival Investments Ltd
Scale	1:1250 @ A4
Stage	Planning
Drawn by	sd
Checked by	ns

4 Gloucester Passage, Brighton BN1 4AS
e: studio@sticklandwright.co.uk
t: 01273 964051
Company registered in England No. 11222477

Disclaimer:

This drawing is the copyright of Stickland Wright Ltd. and may not be reproduced or used except by written permission. Figured dimensions to have precedence over scaling. Check all site dimensions prior to fabrication. Refer any discrepancies found to Stickland Wright.

STICKLAND WRIGHT

architecture + interiors

www.sticklandwright.co.uk