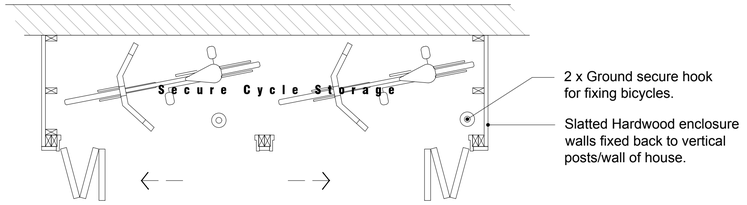
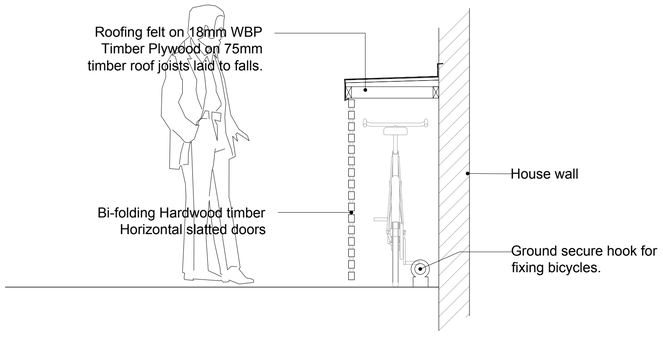
**Do Not Scale.** All dimensions and conditions are to be checked on site prior to preparing drawings or commencing any work. © This drawing is the property of JDRM Architectural Design LLP and protected by the Copyright, Designs and Patents Act, 1988

NOTE TO LOCAL AUTHORITY:
For the purposes of planning only, Case Officers can scale from this drawing



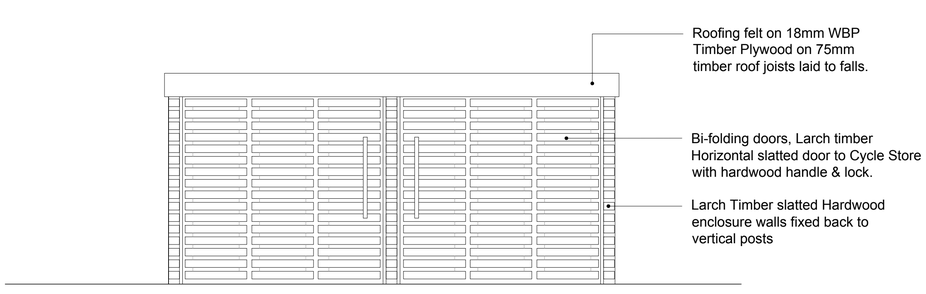

***01-Proposed Plan 1:20***
*Cycle Store*

*0 0.5 1 2*
*Scale in metres*




***02-Proposed Section 1:20***
*Cycle Store*

*0 0.5 1 2*
*Scale in metres*




***03-Proposed Front Elevation 1:20***
*Cycle Store*

Rev: Date: Notes: Drawn: Checked:

Project:
**29 GRAFTON GARDENS**
SOMPTING
FRANK ARNONE

JDRM Architectural Design LLP

drawing number: **2131(51)001** rev: /

PROPOSED
CYCLE STORE

SCALE 1:20 @ A1

Issued for:
**APPROVAL**

Drawn by: RM
Checked by: JD

J D R M / 17 Coventry St / Brighton / BN1 5PP / www.jdrmarchitecture.com