PLANNING SERVICES
PLAN TAW/0356/13
DATE VALID 25 MAR 2013




West Elevation




South Elevation




East Elevation



North Elevation

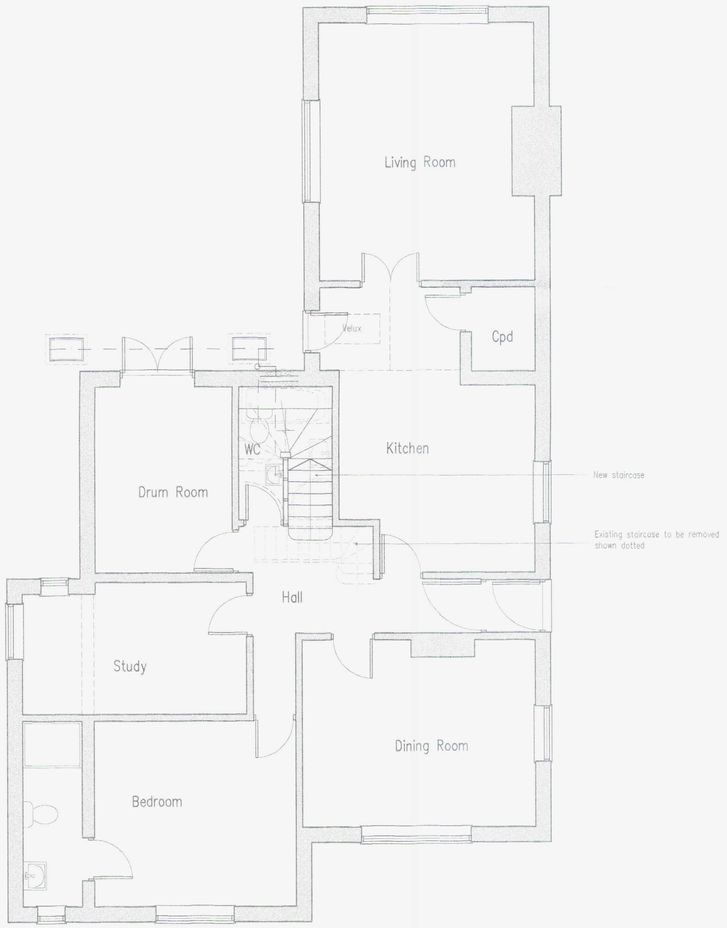


Ground Floor Plan

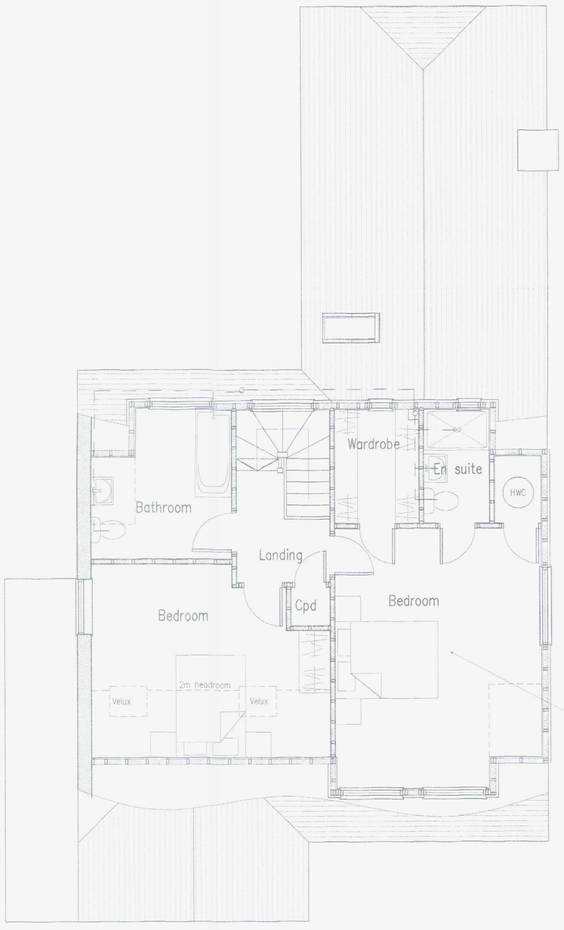


First Floor Plan

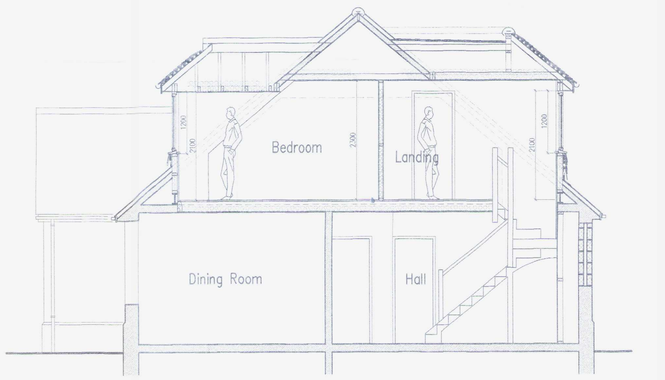


Typical Section

1:50 Scale Bar

1:100 Scale Bar

| | | |
|---|---|---|
| C | 21.03.13 | South elevation increased in depth, obscure glazed |
| B | 09.01.13 | South elevation window reduced in height |
| A | 25.10.12 | Client's requirements added |

# Proposed Conversion of Roof Space At: 18 Erringham Road, Shoreham-By-Sea, West Sussex

rja Planning & Building Consultants Ltd.
16 Greenacres
Shoreham-By-Sea
West Sussex
BN43 5WY
t/f: 01273 467297 mob: 07971 375739
e: rex@rjapbc.co.uk web: www.rjapbc.co.uk

Chartered Institute of Architectural Technologists

PROJECT: 18 Erringham Road, Shoreham-By-Sea
DRAWING TITLE: Proposed Floor Plans & Elevations
CLIENT: Mr & Mrs G. Plowman
DWG NO: 12413-01
REVISION: C
SCALE: 1:50, 1:100 @ A1
DATE: 26.9.2012
DRAWN: rex