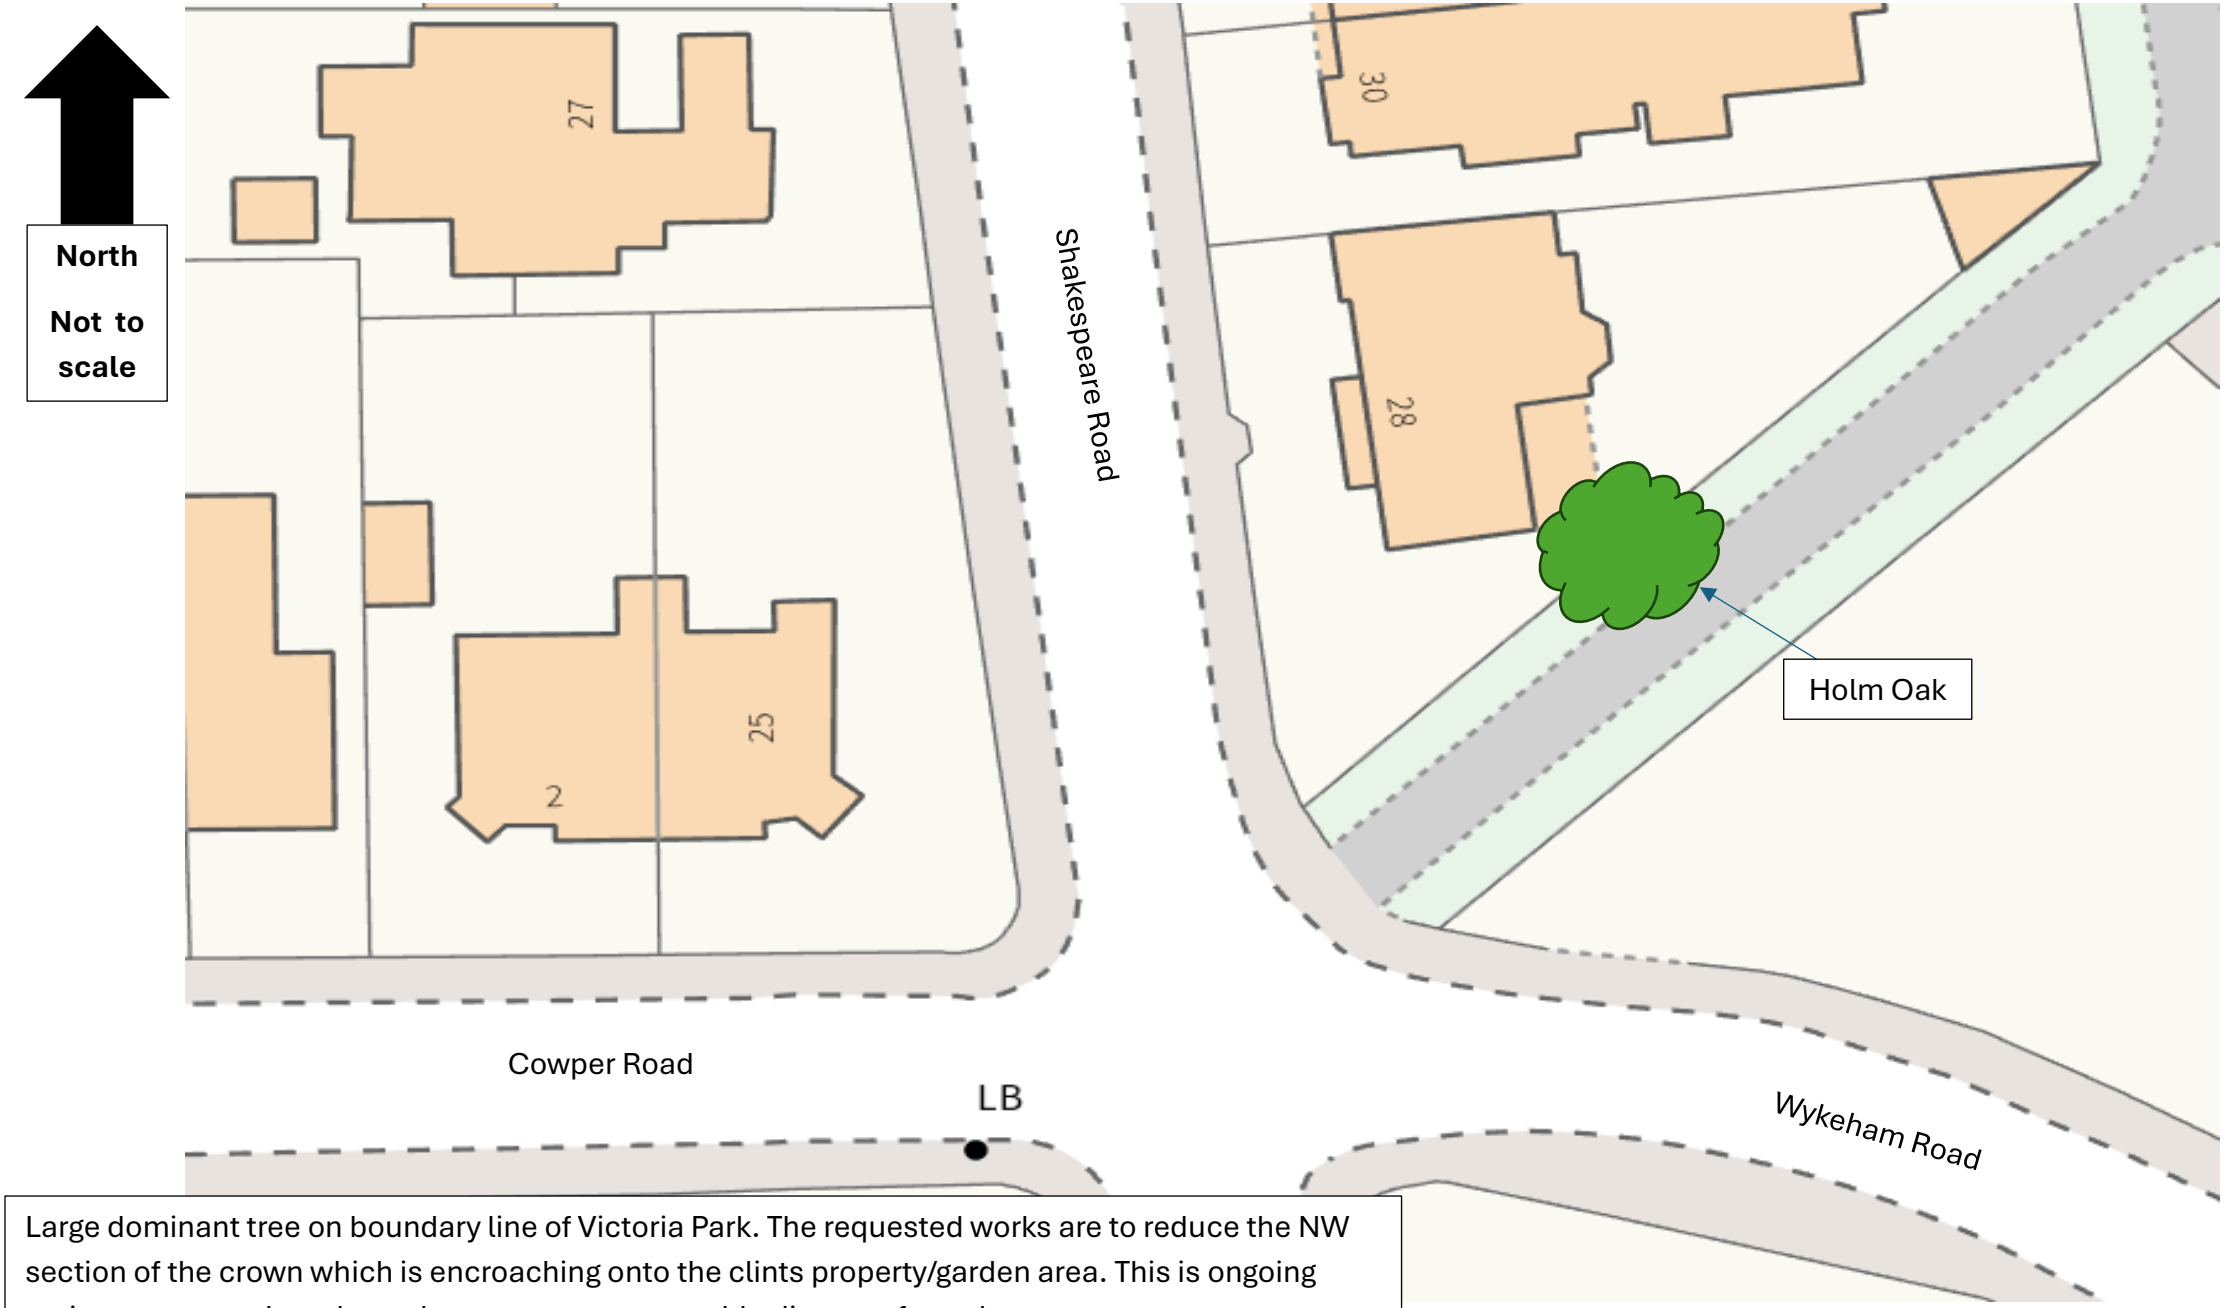


Large dominant tree on boundary line of Victoria Park. The requested works are to reduce the NW section of the crown which is encroaching onto the clints property/garden area. This is ongoing maintenance works to keep the crown at a reasonable distance from the property.

At present, the crown extends approximately 6.5m from crown centre on the NW section. After the works there would be a residual crown width of 4.5m on the NW section.

The works would not be detrimental nor affect the amenity value of the tree.