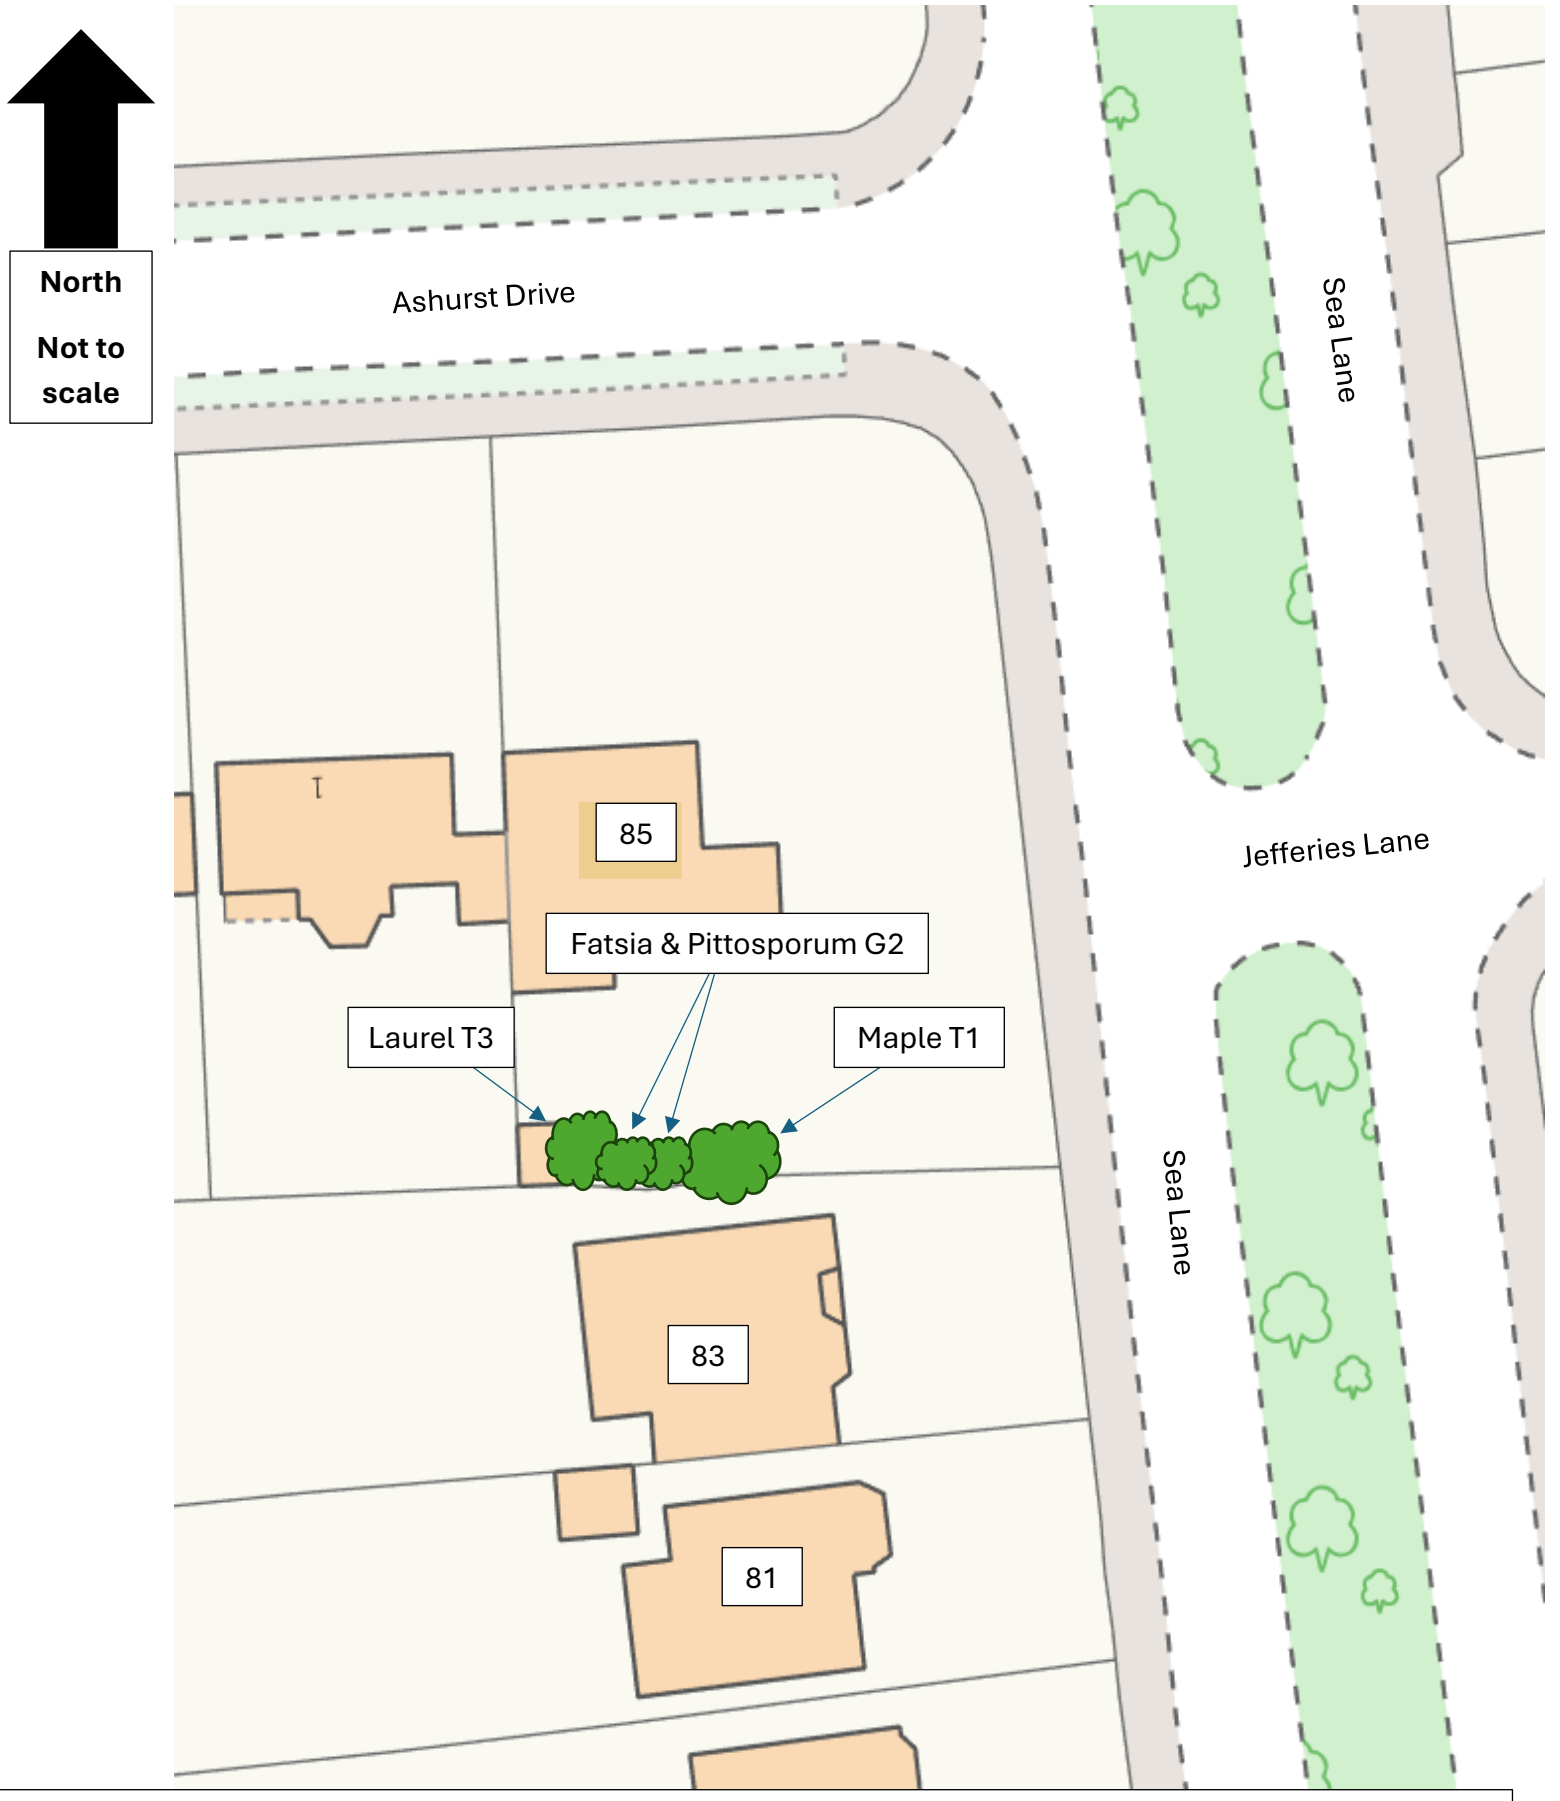



The requested works are for general upkeep and maintenance of the garden.

T3 and G2 are encroaching into the garden area and starting hinder access into adjacent shed.

For T1, the long term future for the tree is questionable due to its location and future growth requirements and its proximity to the neighbouring property is causing anxiety and apprehension to the occupier/residents. Client would like the pollard points reset at a lower height and to then be maintained at that smaller size.