DO NOT SCALE FROM THIS DRAWING



West Elevation **South Elevation** **East Elevation**

1m 2m 3m 4m 5m 6m 7m 8m 9m 10m
1:100 Scale Bar

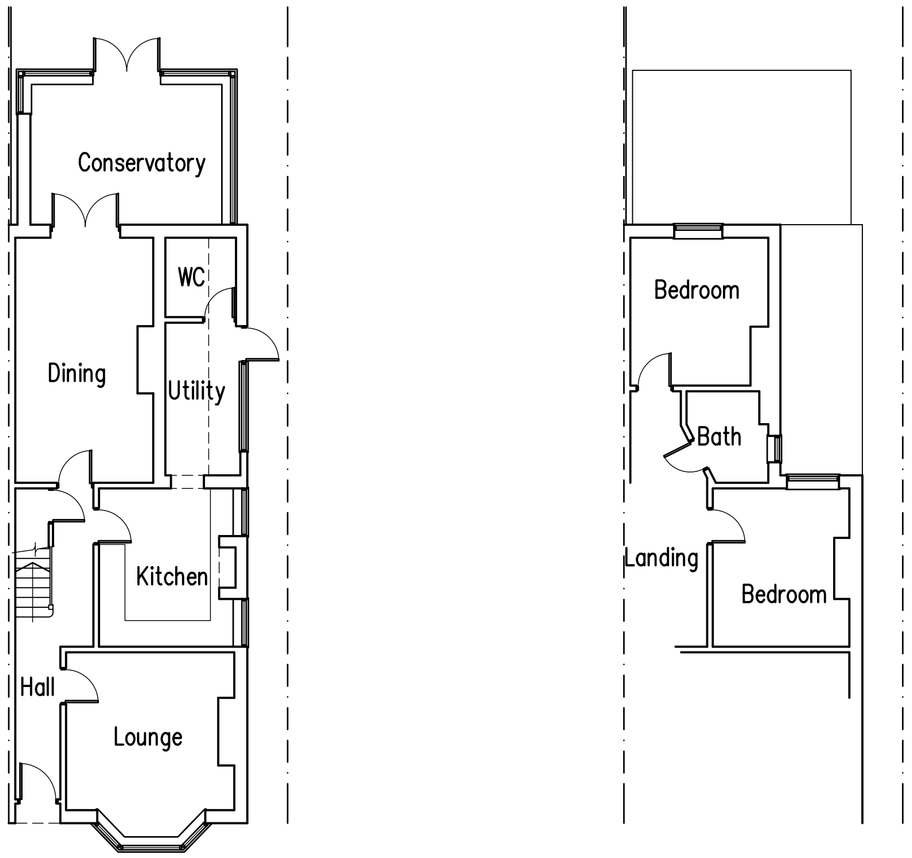

Ground Floor Plan **Part First Floor Plan**

1m 2m 3m 4m 5m 6m 7m 8m 9m 10m
1:100 Scale Bar



Proposed extension to replace existing conservatory

10m 20m 30m 40m
1:500 Scale Bar

Block Plan
1:500

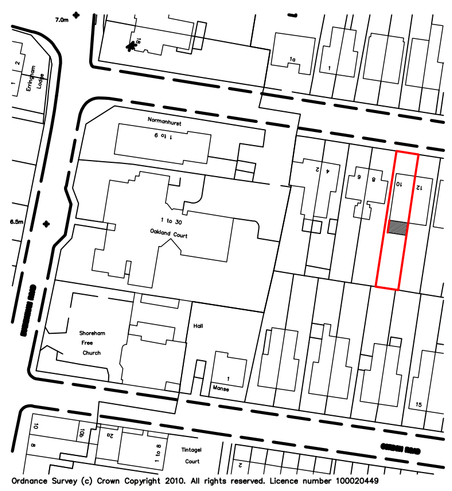

10m 20m 30m 40m 50m
1:1250 Scale Bar

Location Plan
1:1250

Proposed Single Storey Extension At: 10 Rosslyn Road, Shoreham-By-Sea, West Sussex

rja Planning & Building Consultants Ltd.
1st Floor
10 High Street
Shoreham-By-Sea
West Sussex BN43 5DA
t: 01273 467297 mob: 07971 375739
e: rex@rjapbc.co.uk web: www.rjapbc.co.uk

Chartered Institute of Architectural Technologists

PROJECT: 10 Rosslyn Road, Shoreham-By-Sea
DRAWING TITLE: Existing Floor Plans & Elevations; Block & Location Plans
CLIENT: Mr & Mrs Uff
DWG NO: 18674-03
REVISION:
SCALE: 1:100, 1:500, 1:1250 @ A1
DATE: 20.3.2018
DRAWN: rex