Layout plan

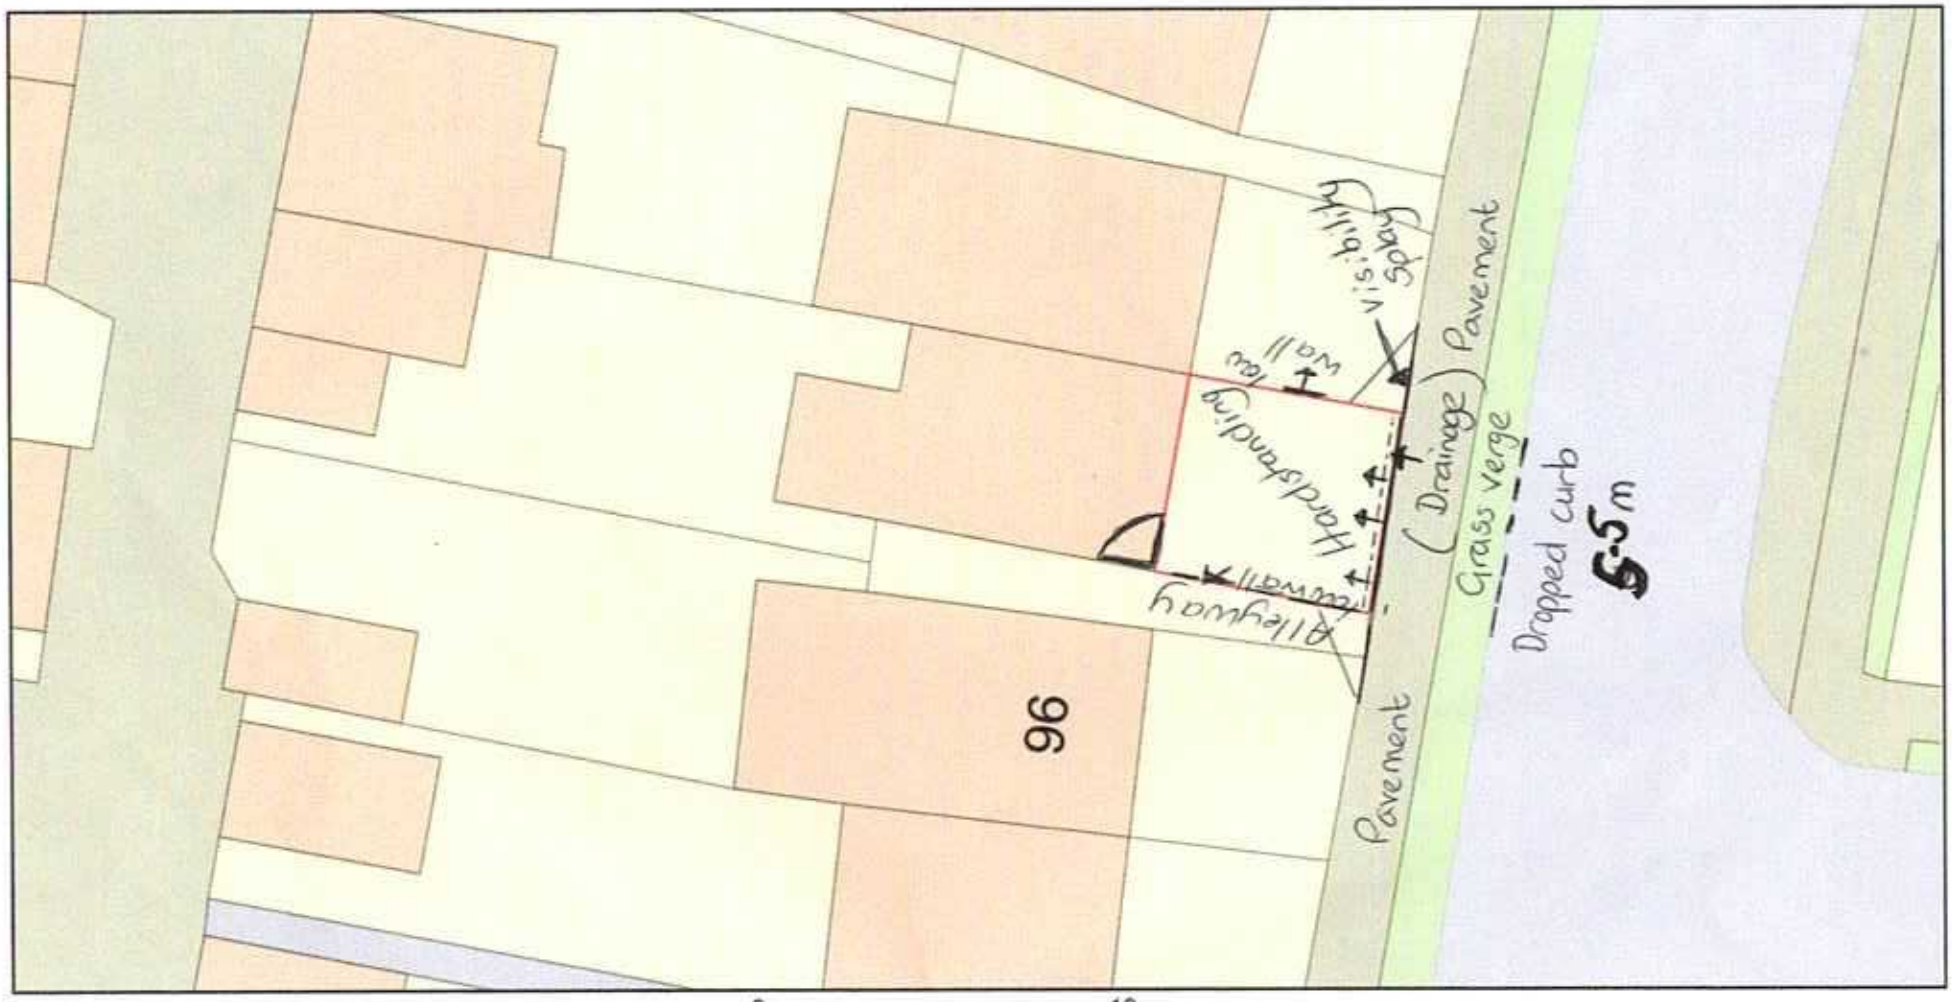

ReQuestaPlan

Plan Produced for: Sarah Stevens BN15 9QE

Date Produced: 24 Jun 2021

Plan Reference Number: TQRQM21175123238403

Scale: 1:200 @ A4

© Crown copyright and database rights 2021 OS 100042766