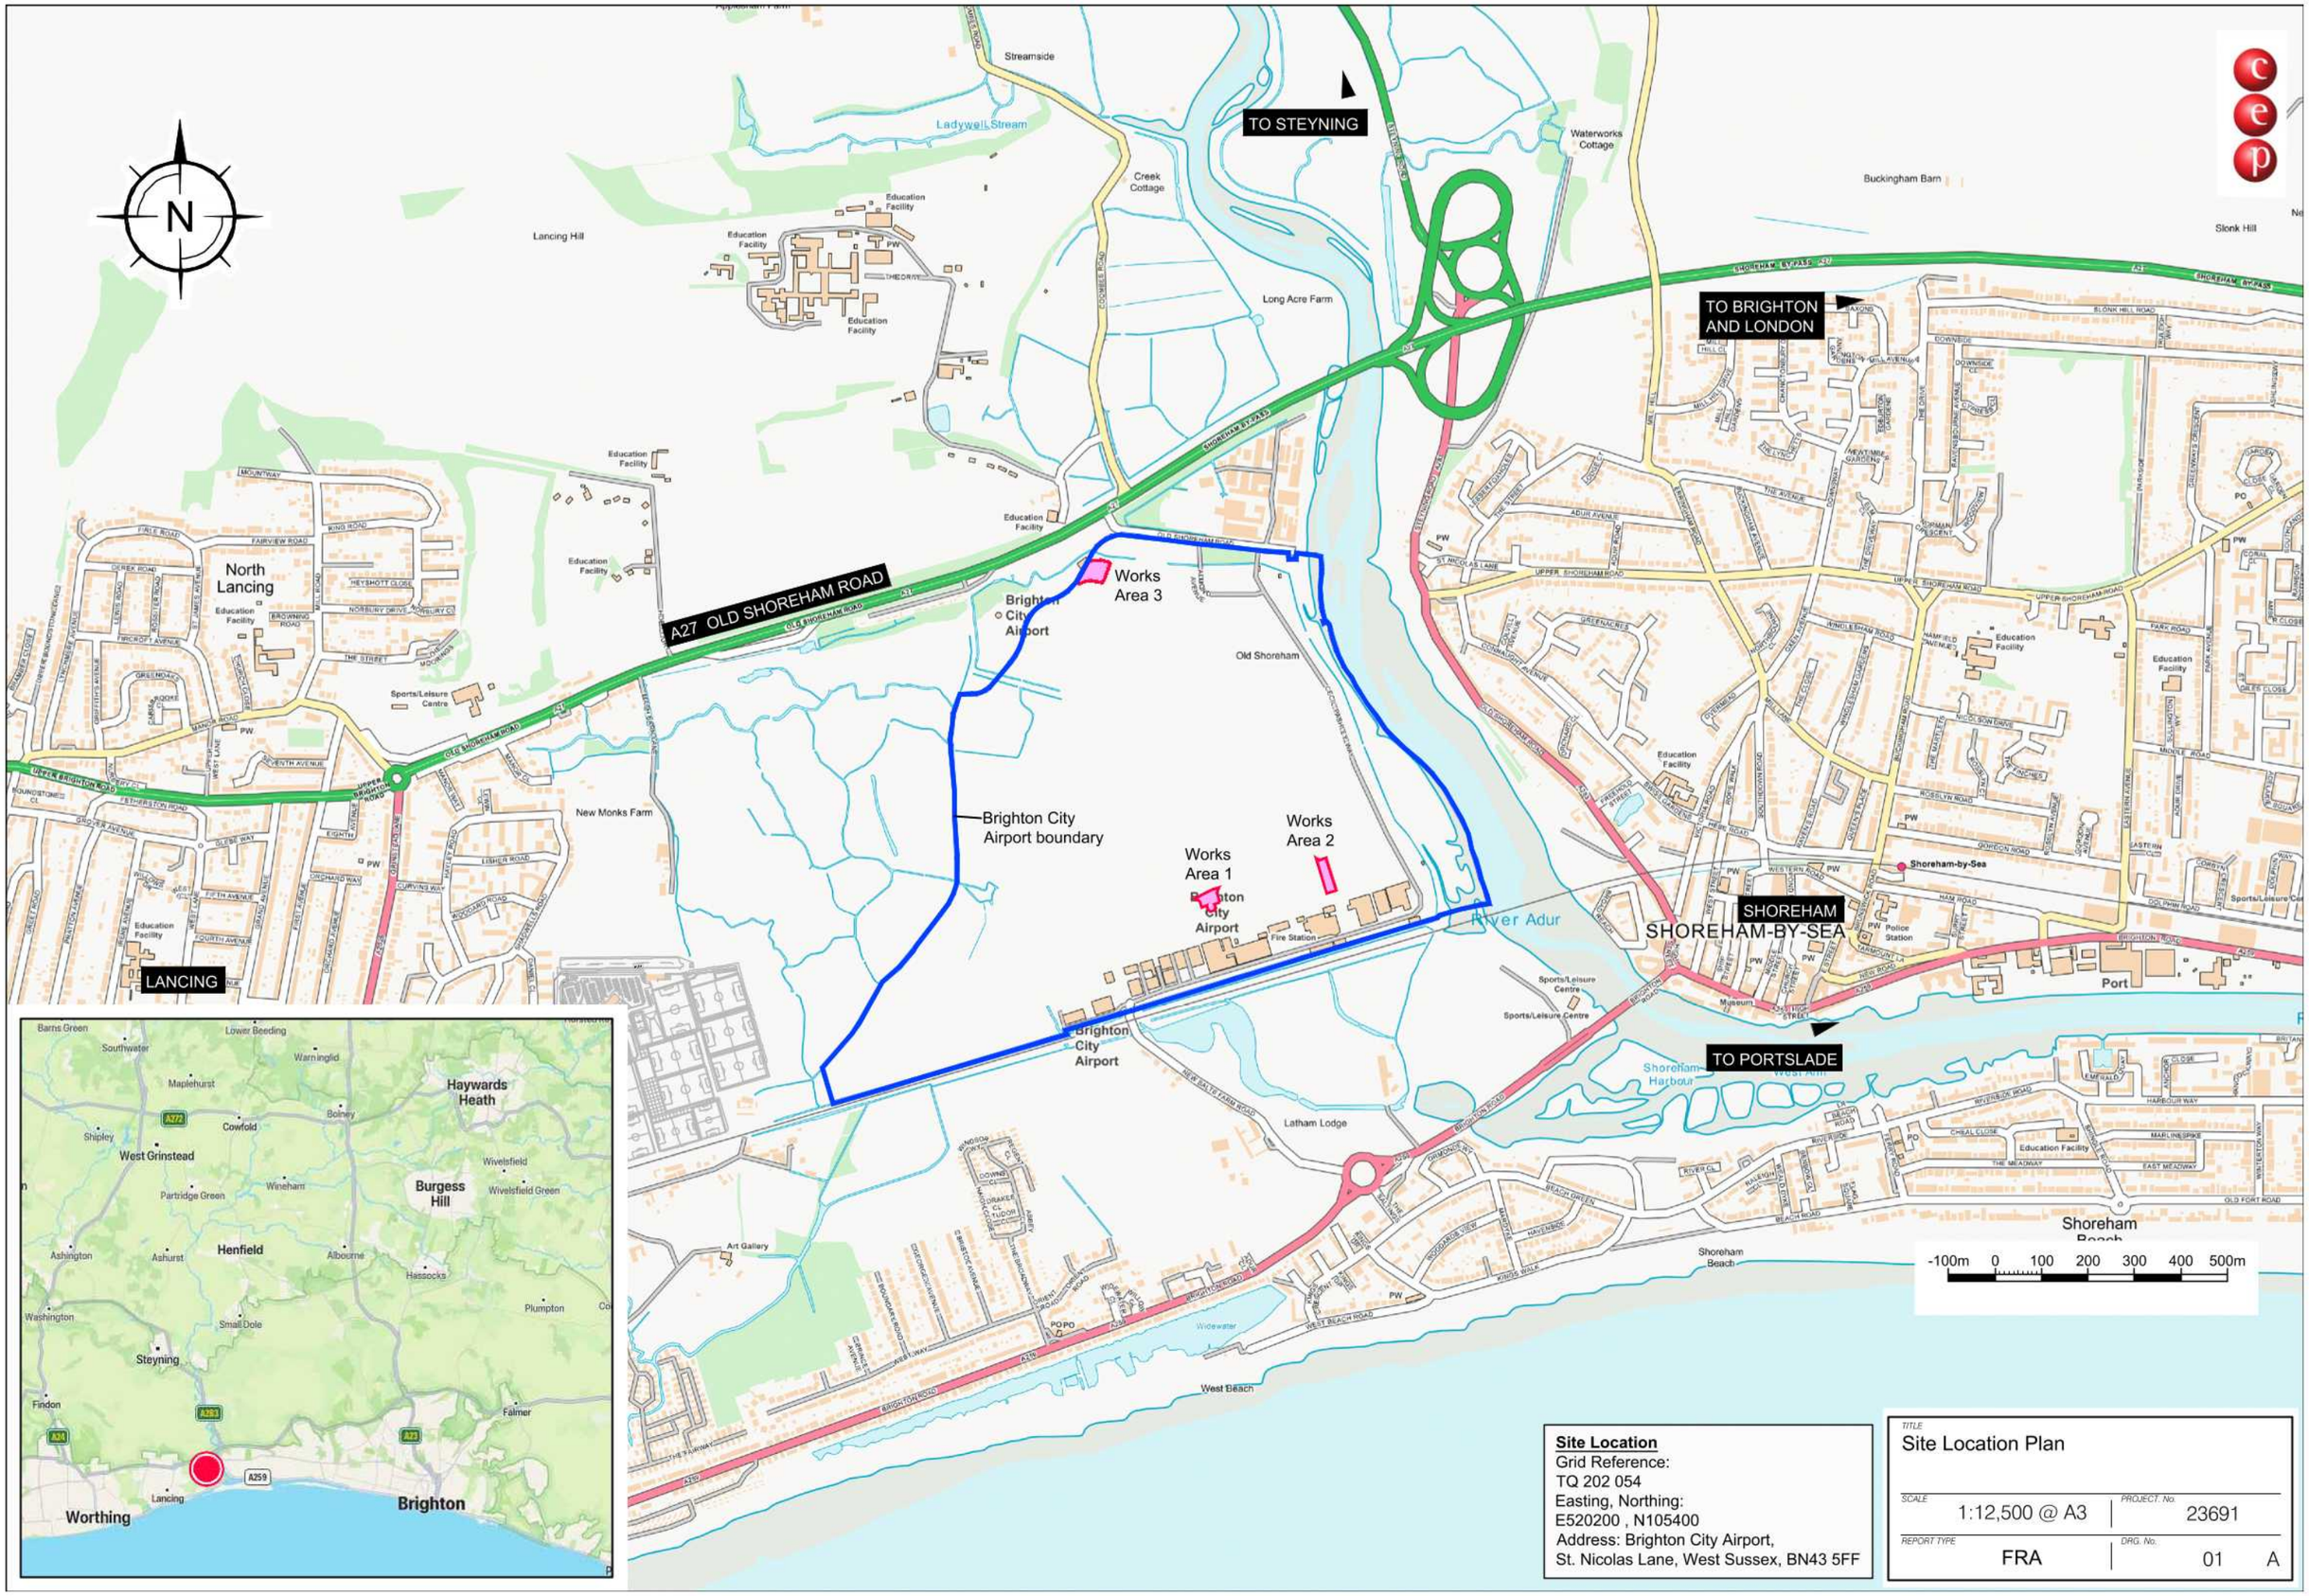

Site Location
Grid Reference:
TQ 202 054
Easting, Northing:
E520200 , N105400
Address: Brighton City Airport,
St. Nicolas Lane, West Sussex, BN43 5FF

TITLE
Site Location Plan

SCALE	PROJECT. No.
1:12,500 @ A3	23691
REPORT TYPE	DRG. No.
FRA	01 A