


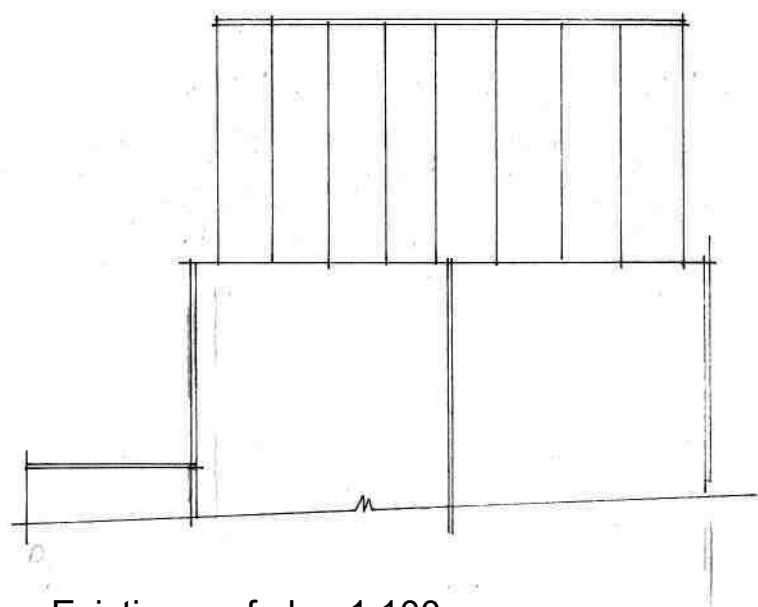


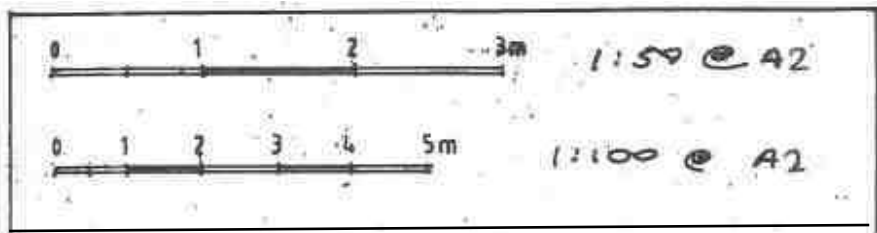



Existing roof plan 1:100

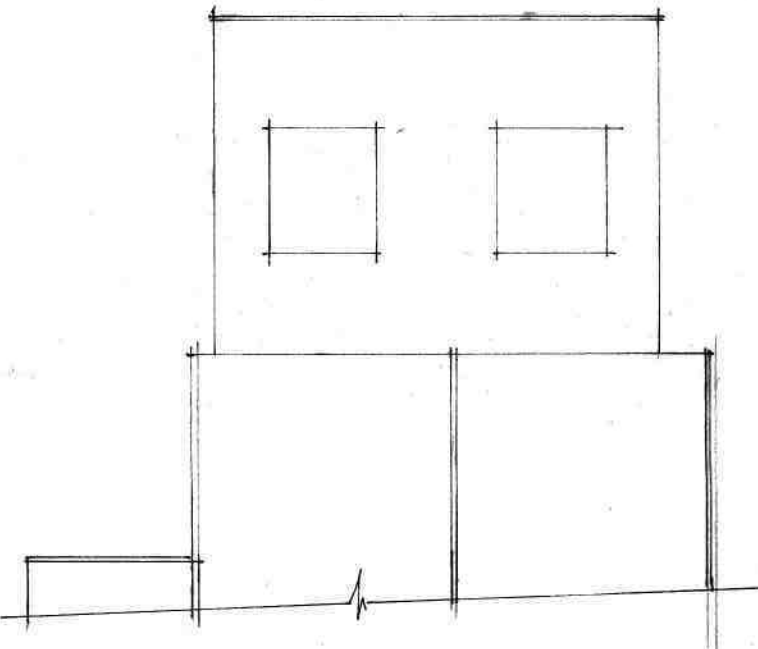

Proposed roof plan 1:100

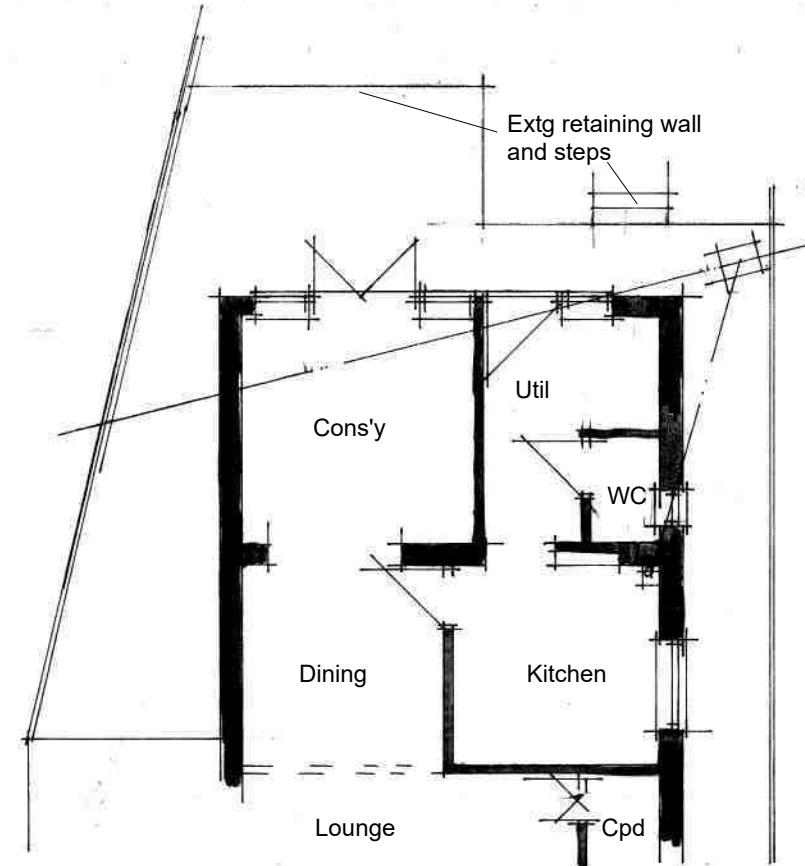

Existing plan 1:100

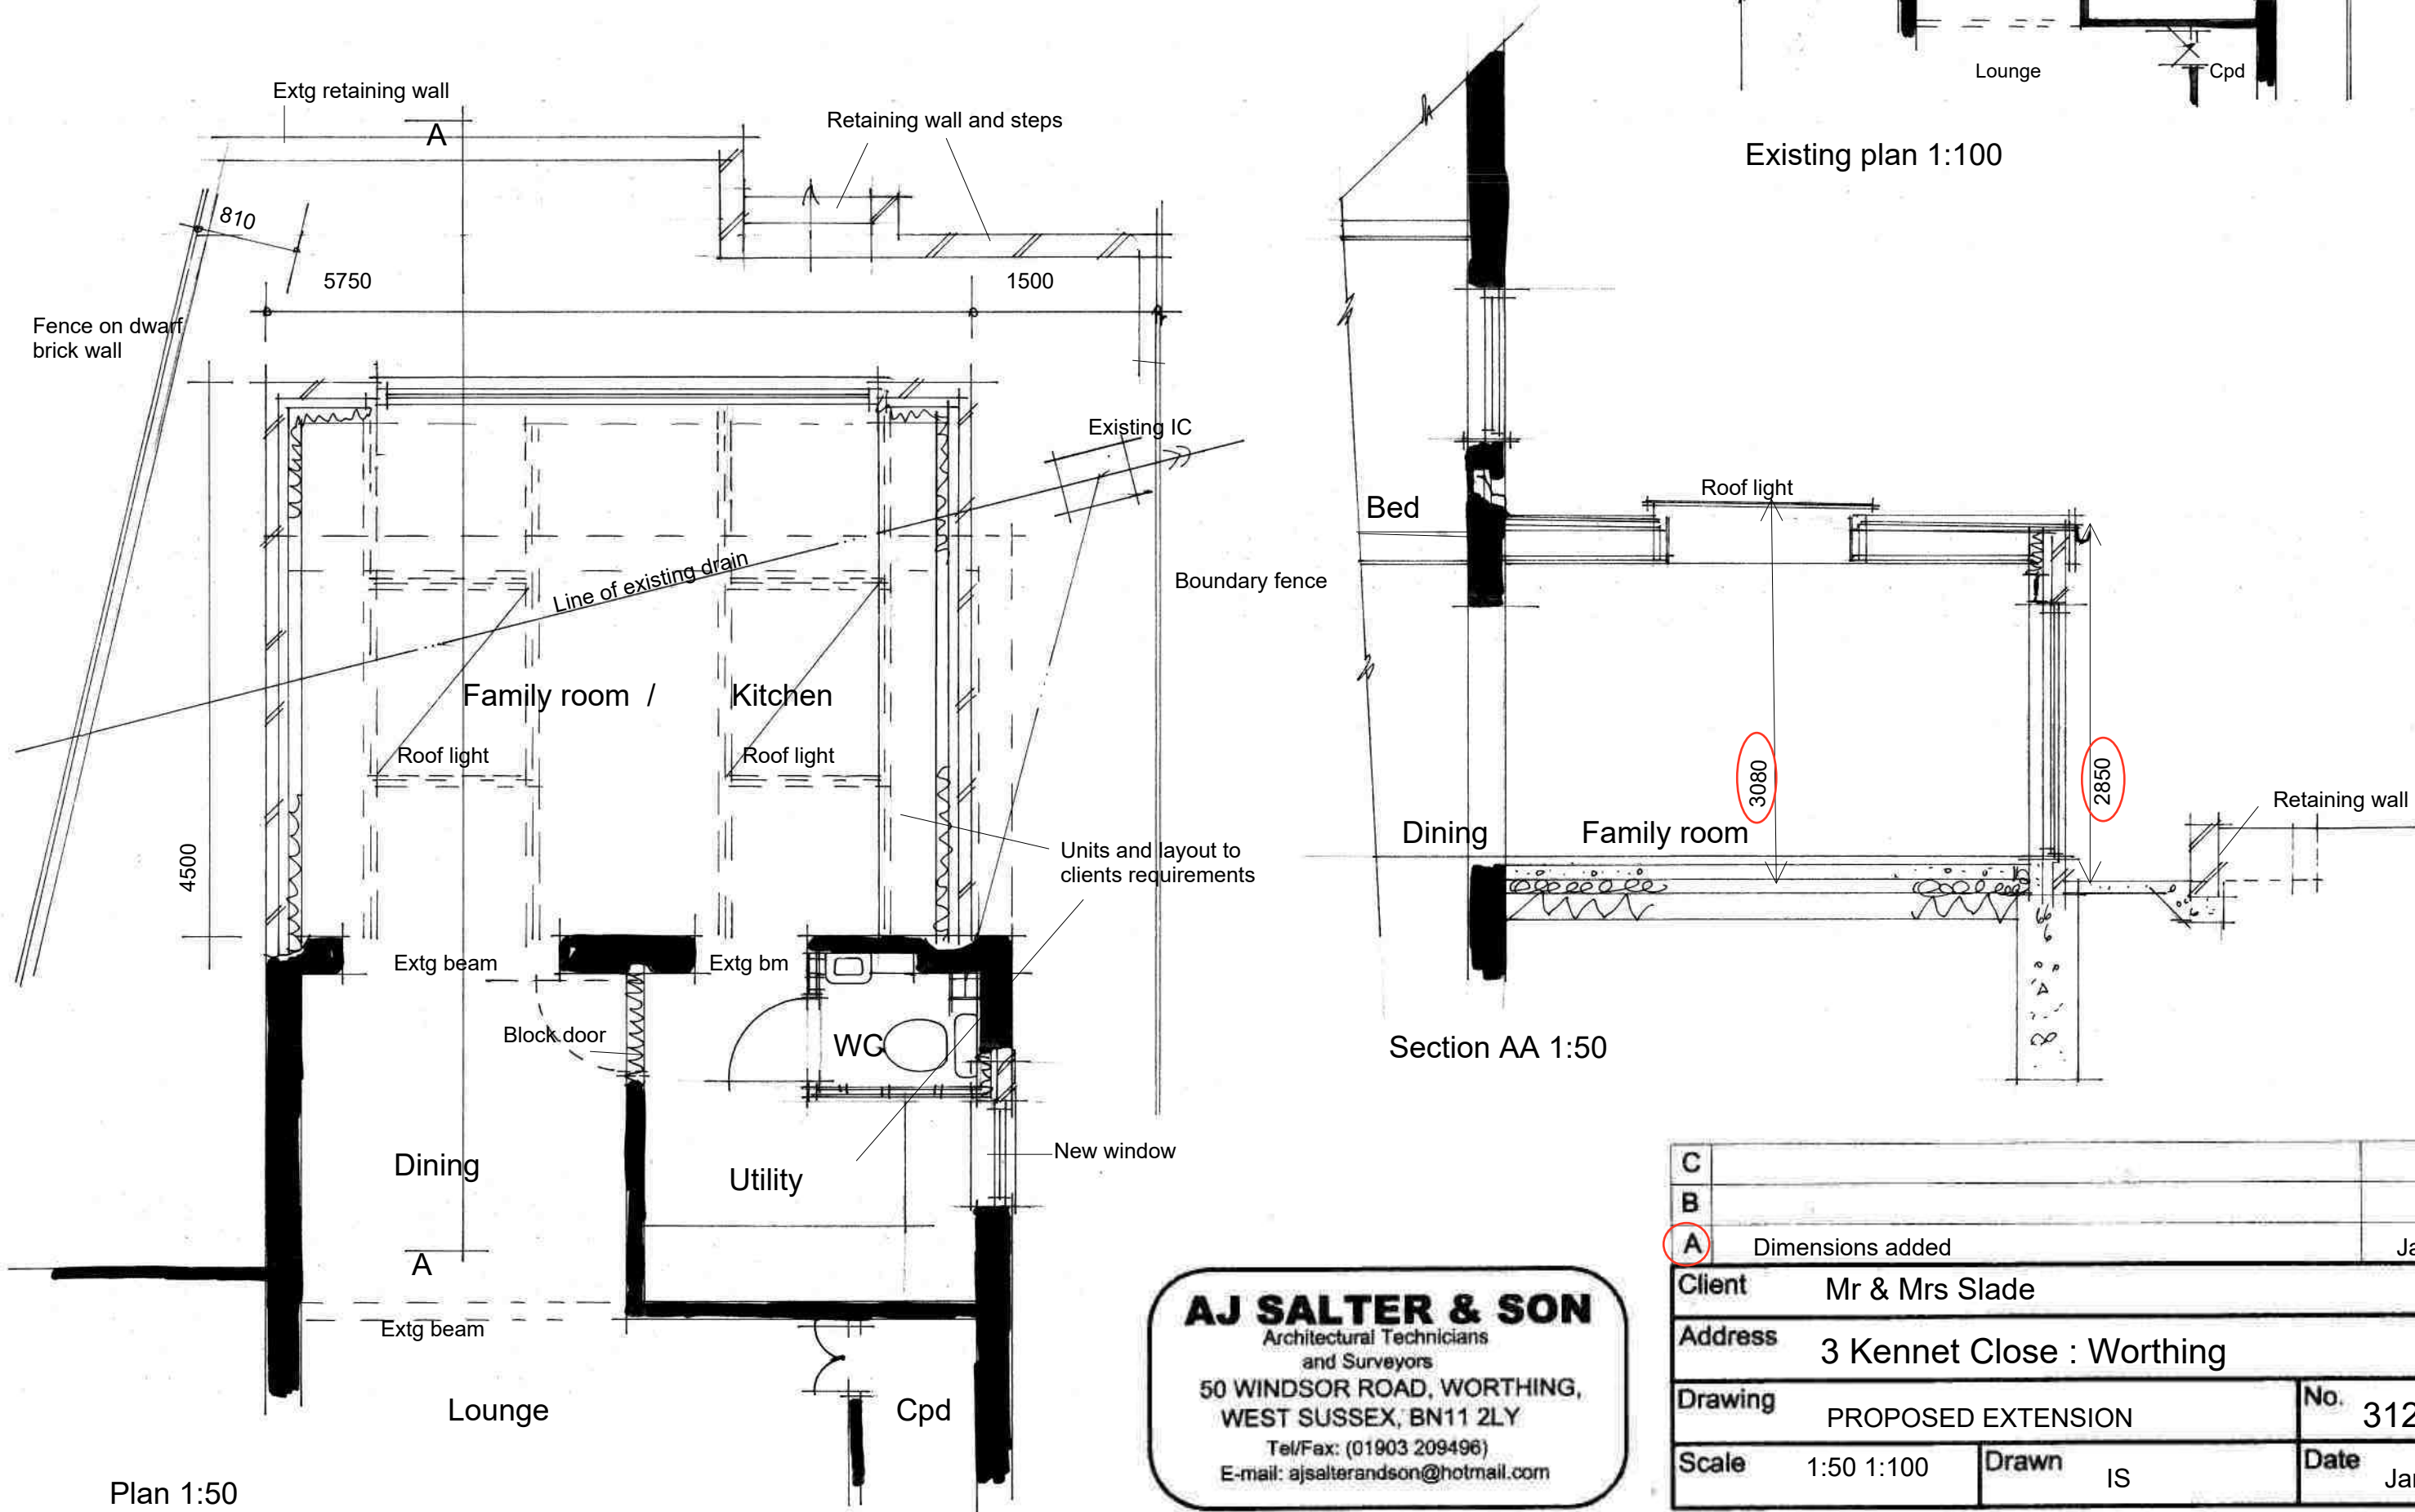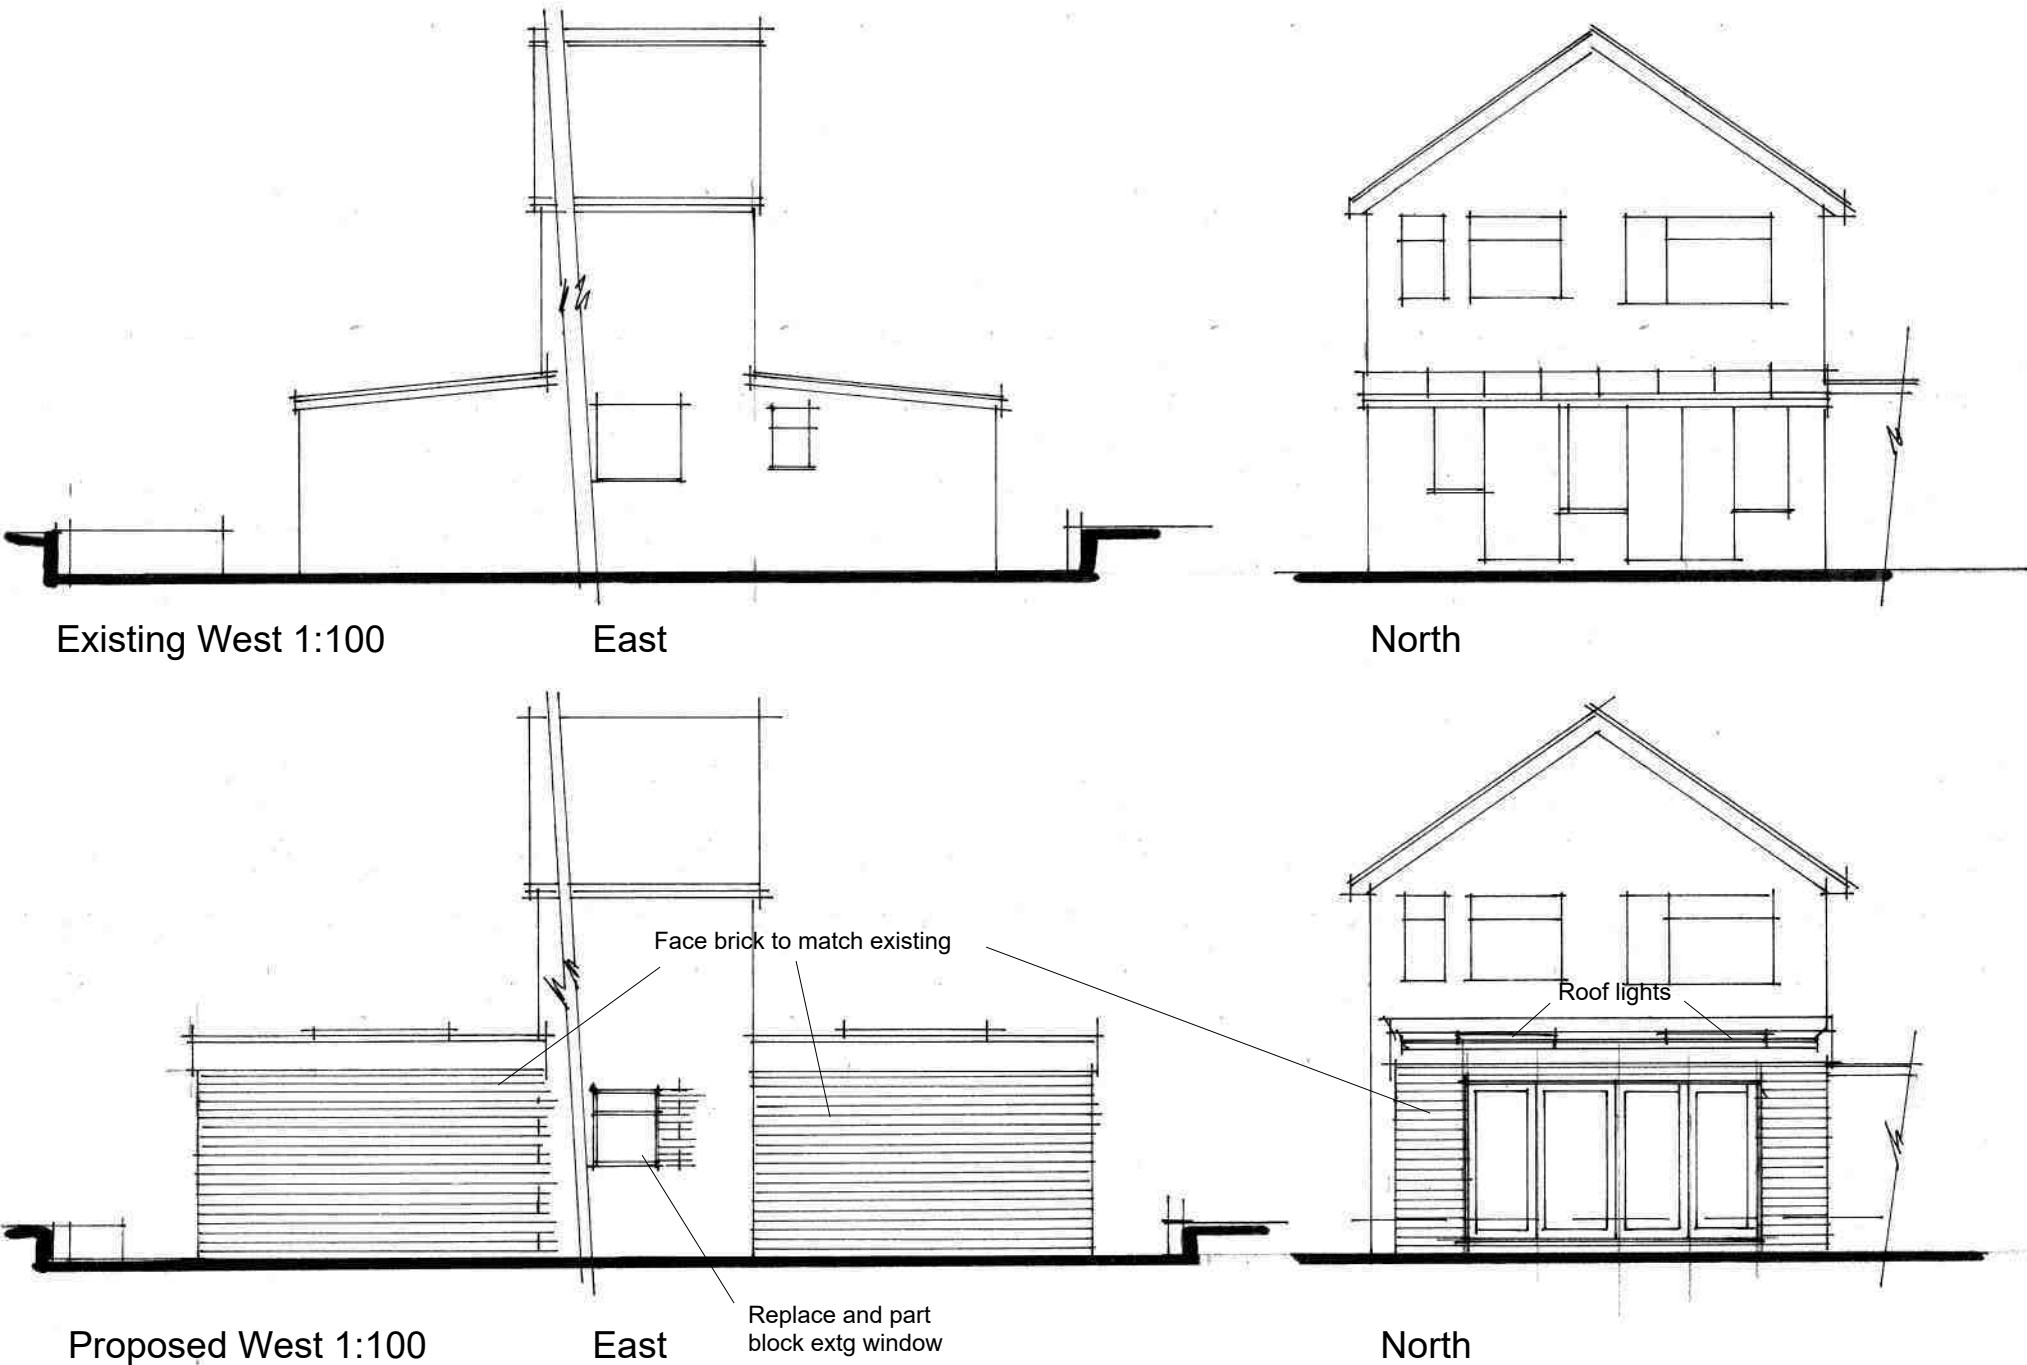

AJ SALTER & SON
Architectural Technicians
and Surveyors
50 WINDSOR ROAD, WORTHING,
WEST SUSSEX, BN11 2LY
Tel/Fax: (01903 209496)
E-mail: ajsalterandson@hotmail.com

C			
B			
A	Dimensions added	Jan 26	IS
Client	Mr & Mrs Slade		
Address	3 Kennet Close : Worthing		
Drawing	PROPOSED EXTENSION	No.	3125:1A
Scale	1:50 1:100	Drawn	IS
		Date	Jan 26