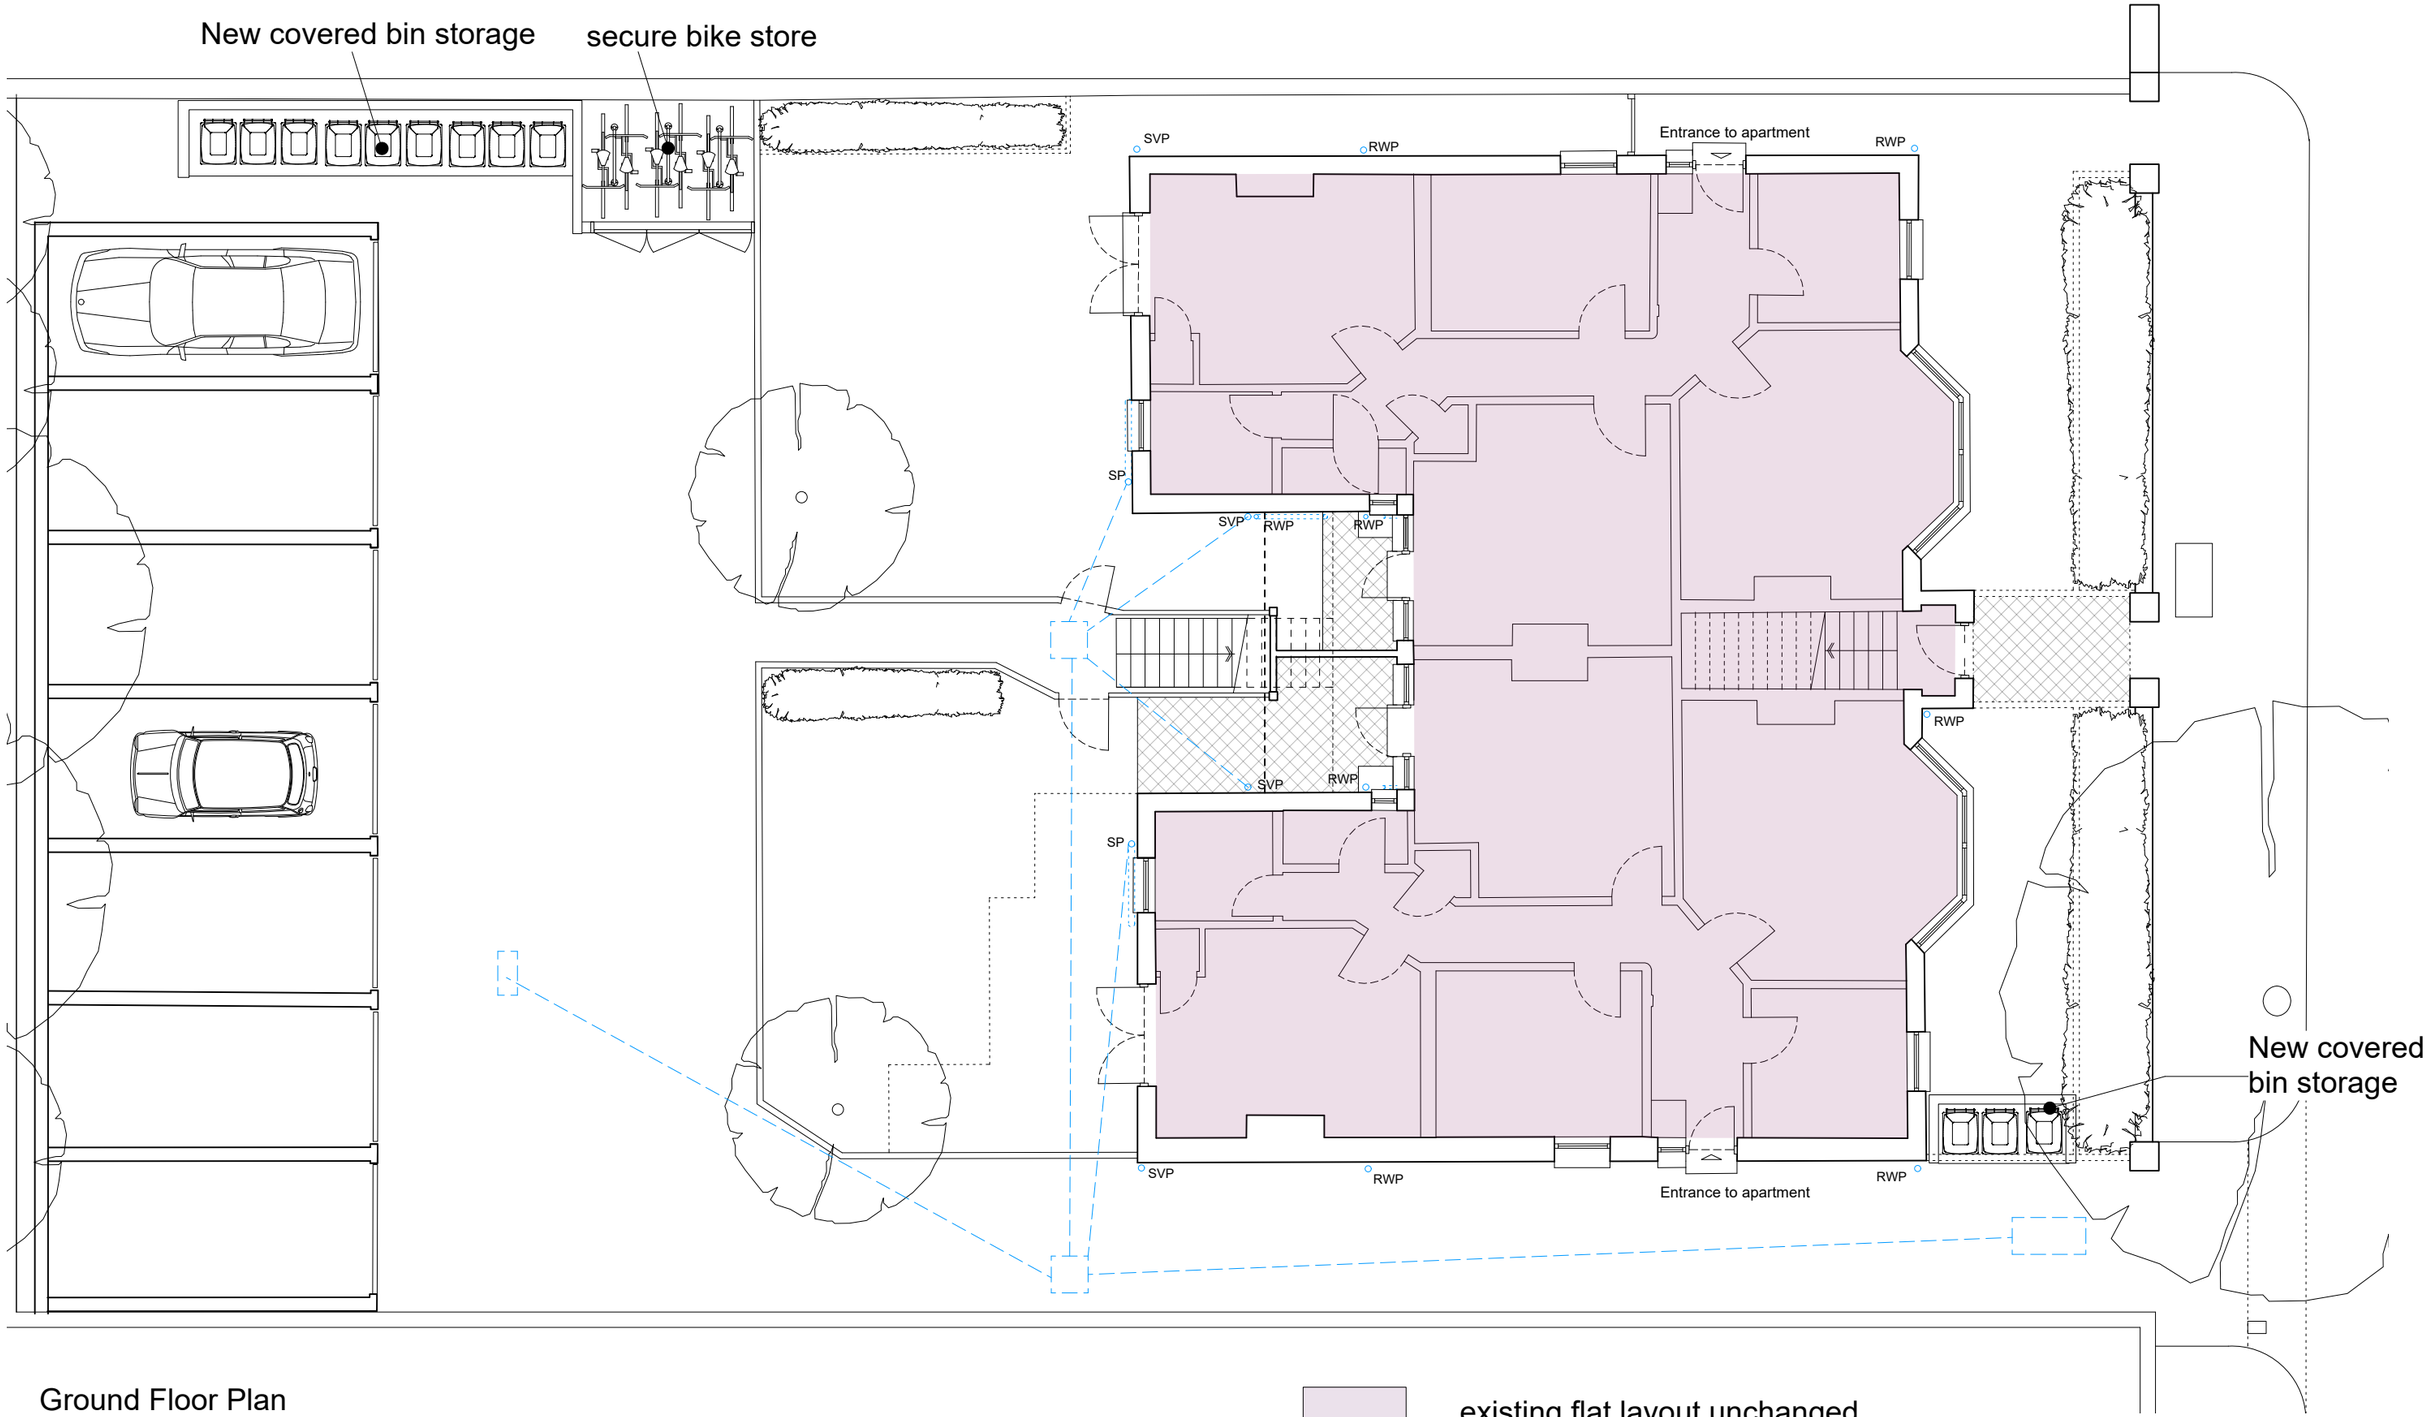

Ground Floor Plan

existing flat layout unchanged

drainage

1:100 | 1m | 2 | 3 | 4 | 5 | 6

N

23 Vine Street, Brighton BN1 4AG
e: studio@sticklandwright.co.uk
t: 01273 964051
Company registered in England No. 11222477

Revisions:

Checked

Disclaimer:
This drawing is the copyright of Stickland Wright Ltd. and may not be reproduced or used except by written permission. Figured dimensions to have precedence over scaling. Check all site dimensions prior to fabrication. Refer any discrepancies found to Stickland Wright.

Dwg No.	**25030-P-110**
Drawing Title	Proposed Ground Floor Plan
Address	25-31 Selden Road
Client	Stockcape Ltd
Scale	1:100
Stage	Planning
Drawn by	SD
Checked by	

STICKLAND WRIGHT
architecture + interiors
www.sticklandwright.co.uk