

Existing West 1:100 | South | East | North

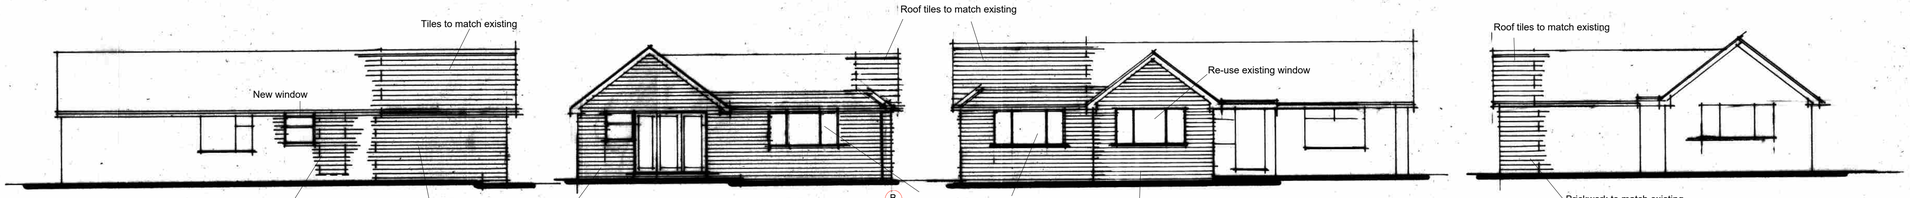

Proposed West 1:100 | South | East | North

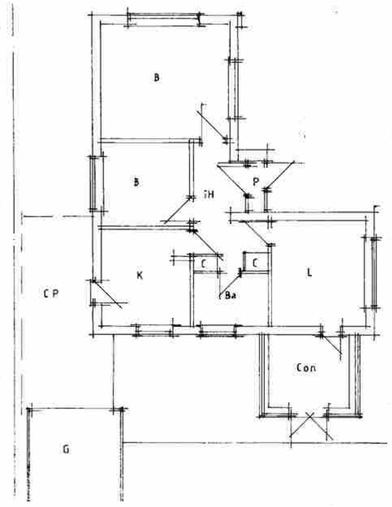

Existing plan 1:100

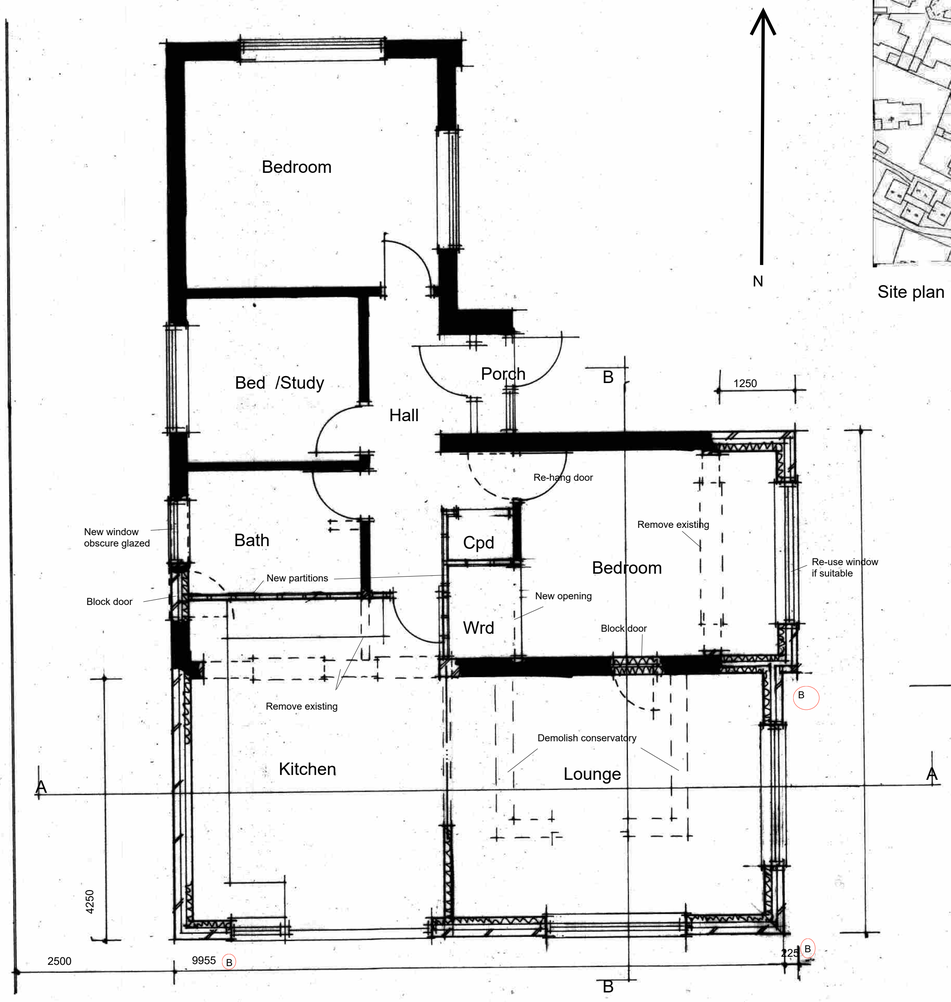

Plan 1:50

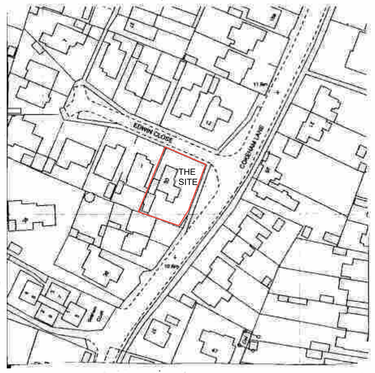

Site plan 1:1250

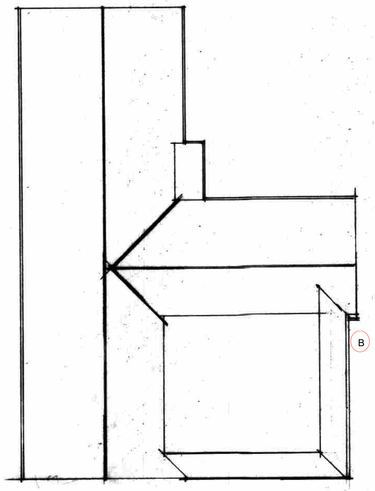

Proposed roof 1:100

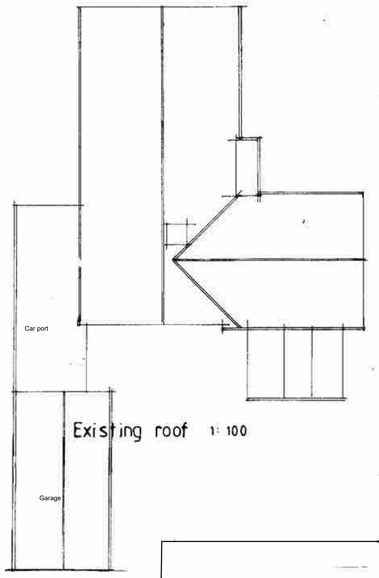

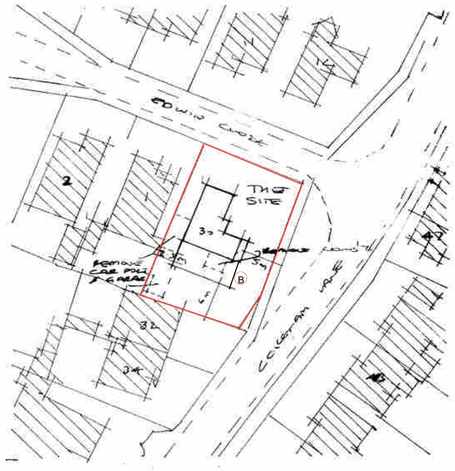

Block plan 1:500

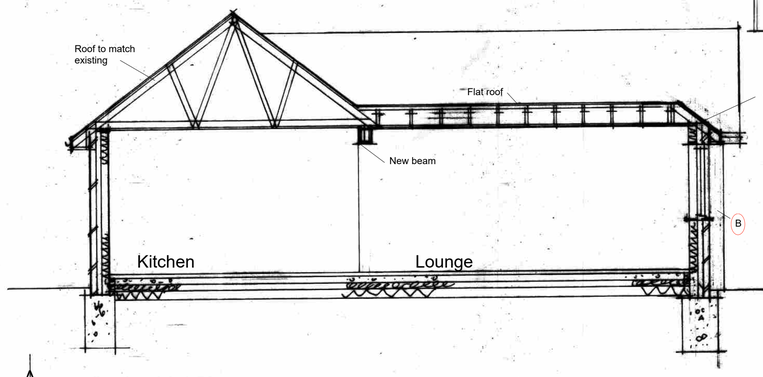

Section AA 1:50

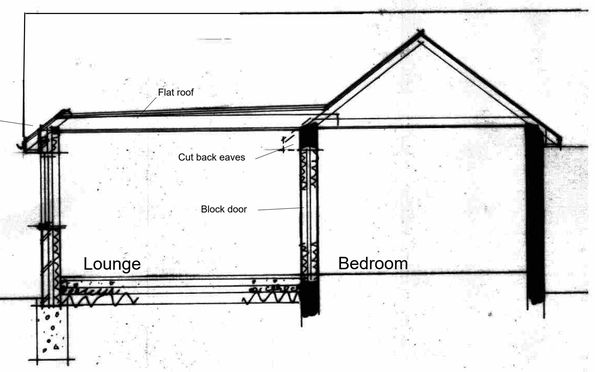

Section BB 1:50

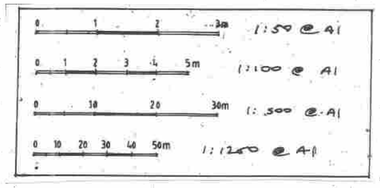

AJ SALTER & SON
Architectural Technicians and Surveyors
50 WINDSOR ROAD, WORTHING, WEST SUSSEX, BN11 2LY
Tel/Fax: (01903 209496)
E-mail: ajsalterandson@hotmail.com

C			
B	Amended to TP requirements	Jan 25	IS
A	Roof plan amended to TP requirements	Nov 24	IS

Client	Mr & Mrs Stakim		
Address	30 Cokeham Lane : Lancing		
Drawing	EXTENSION AND ALTERATIONS	No.	1124 :10B
Scale	1:50 1:100 1:1250 1:500	Drawn IS	Date Sept 24