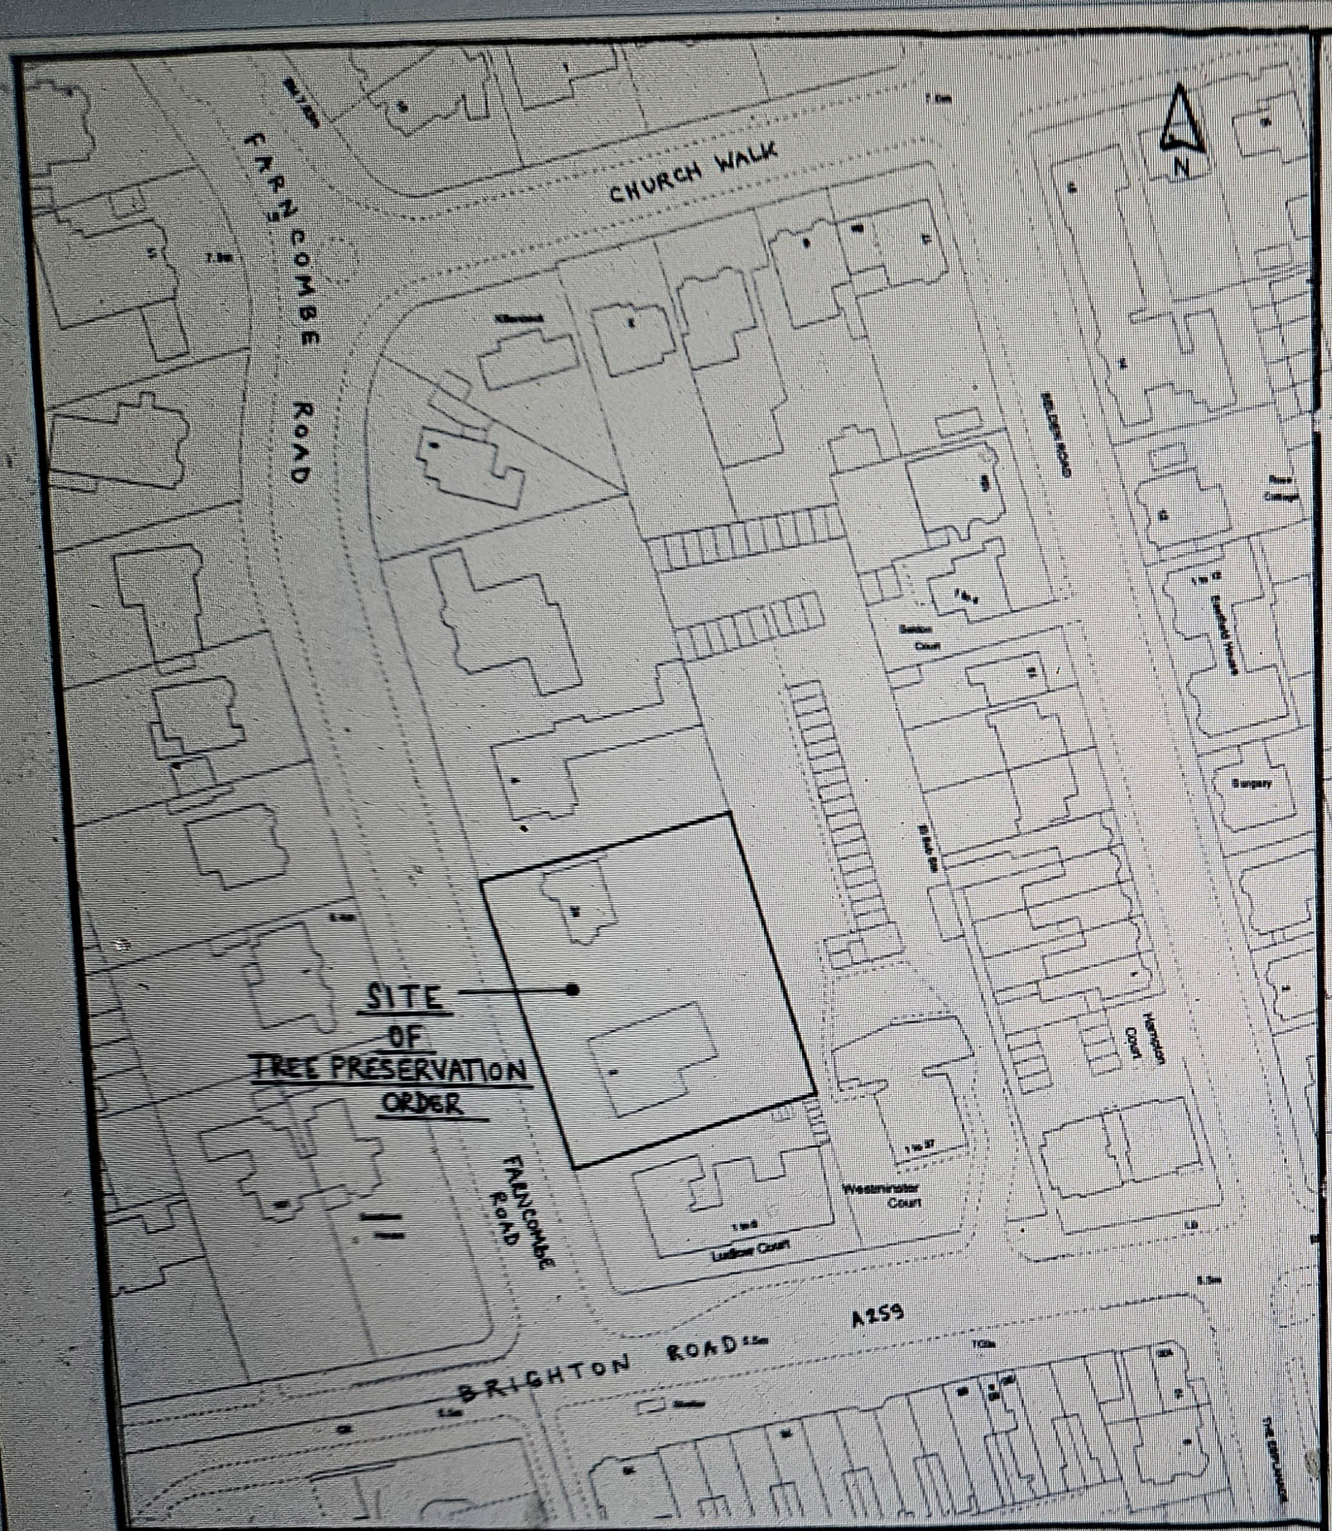

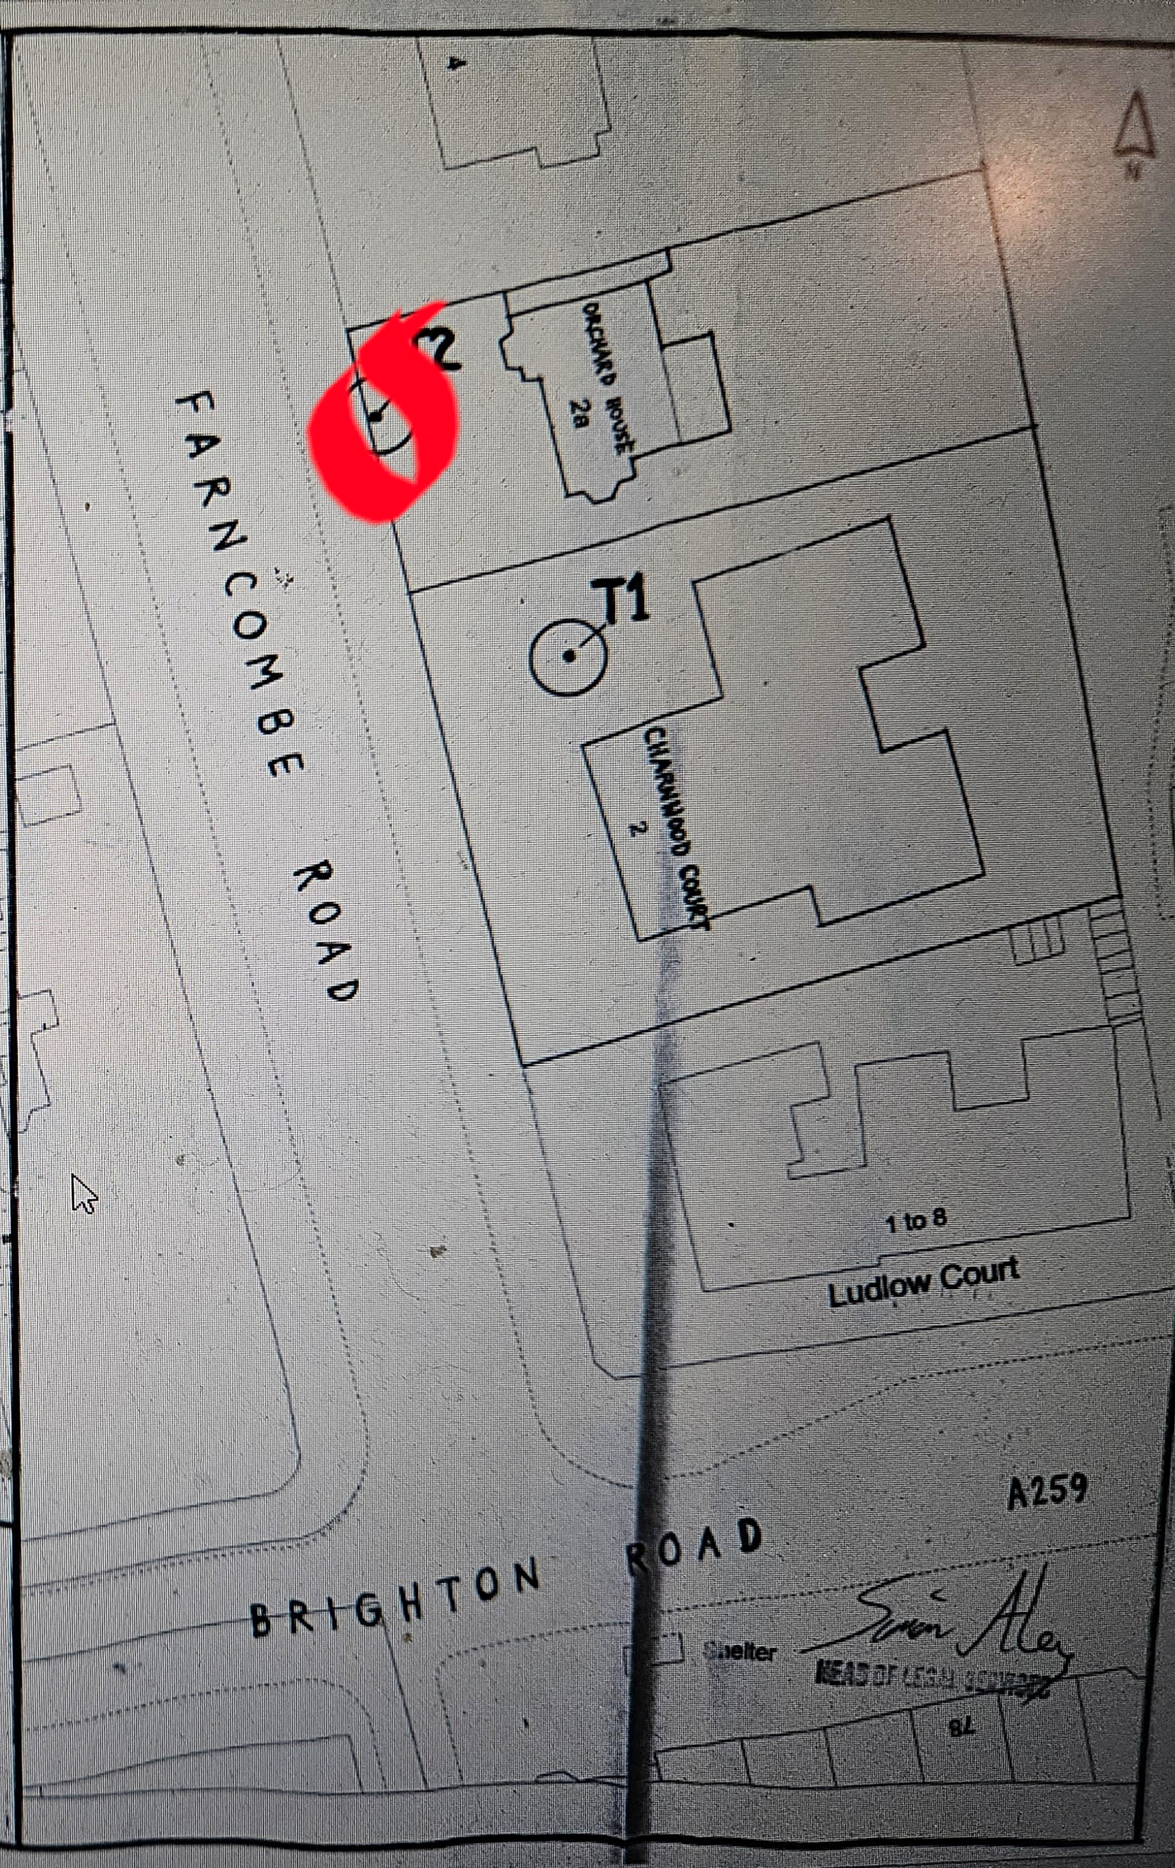

THE BOROUGH COUNCIL OF WORTHING
TREE PRESERVATION ORDER No. 11 of 2002

Charnwood Court, 2 FARNCOMBE ROAD and 'Orchard house', 2a FARNCOMBE ROAD, WORTHING.

Date: March 2002 **Drawing No: DC/TPO/2002/011** **Not to Scale**