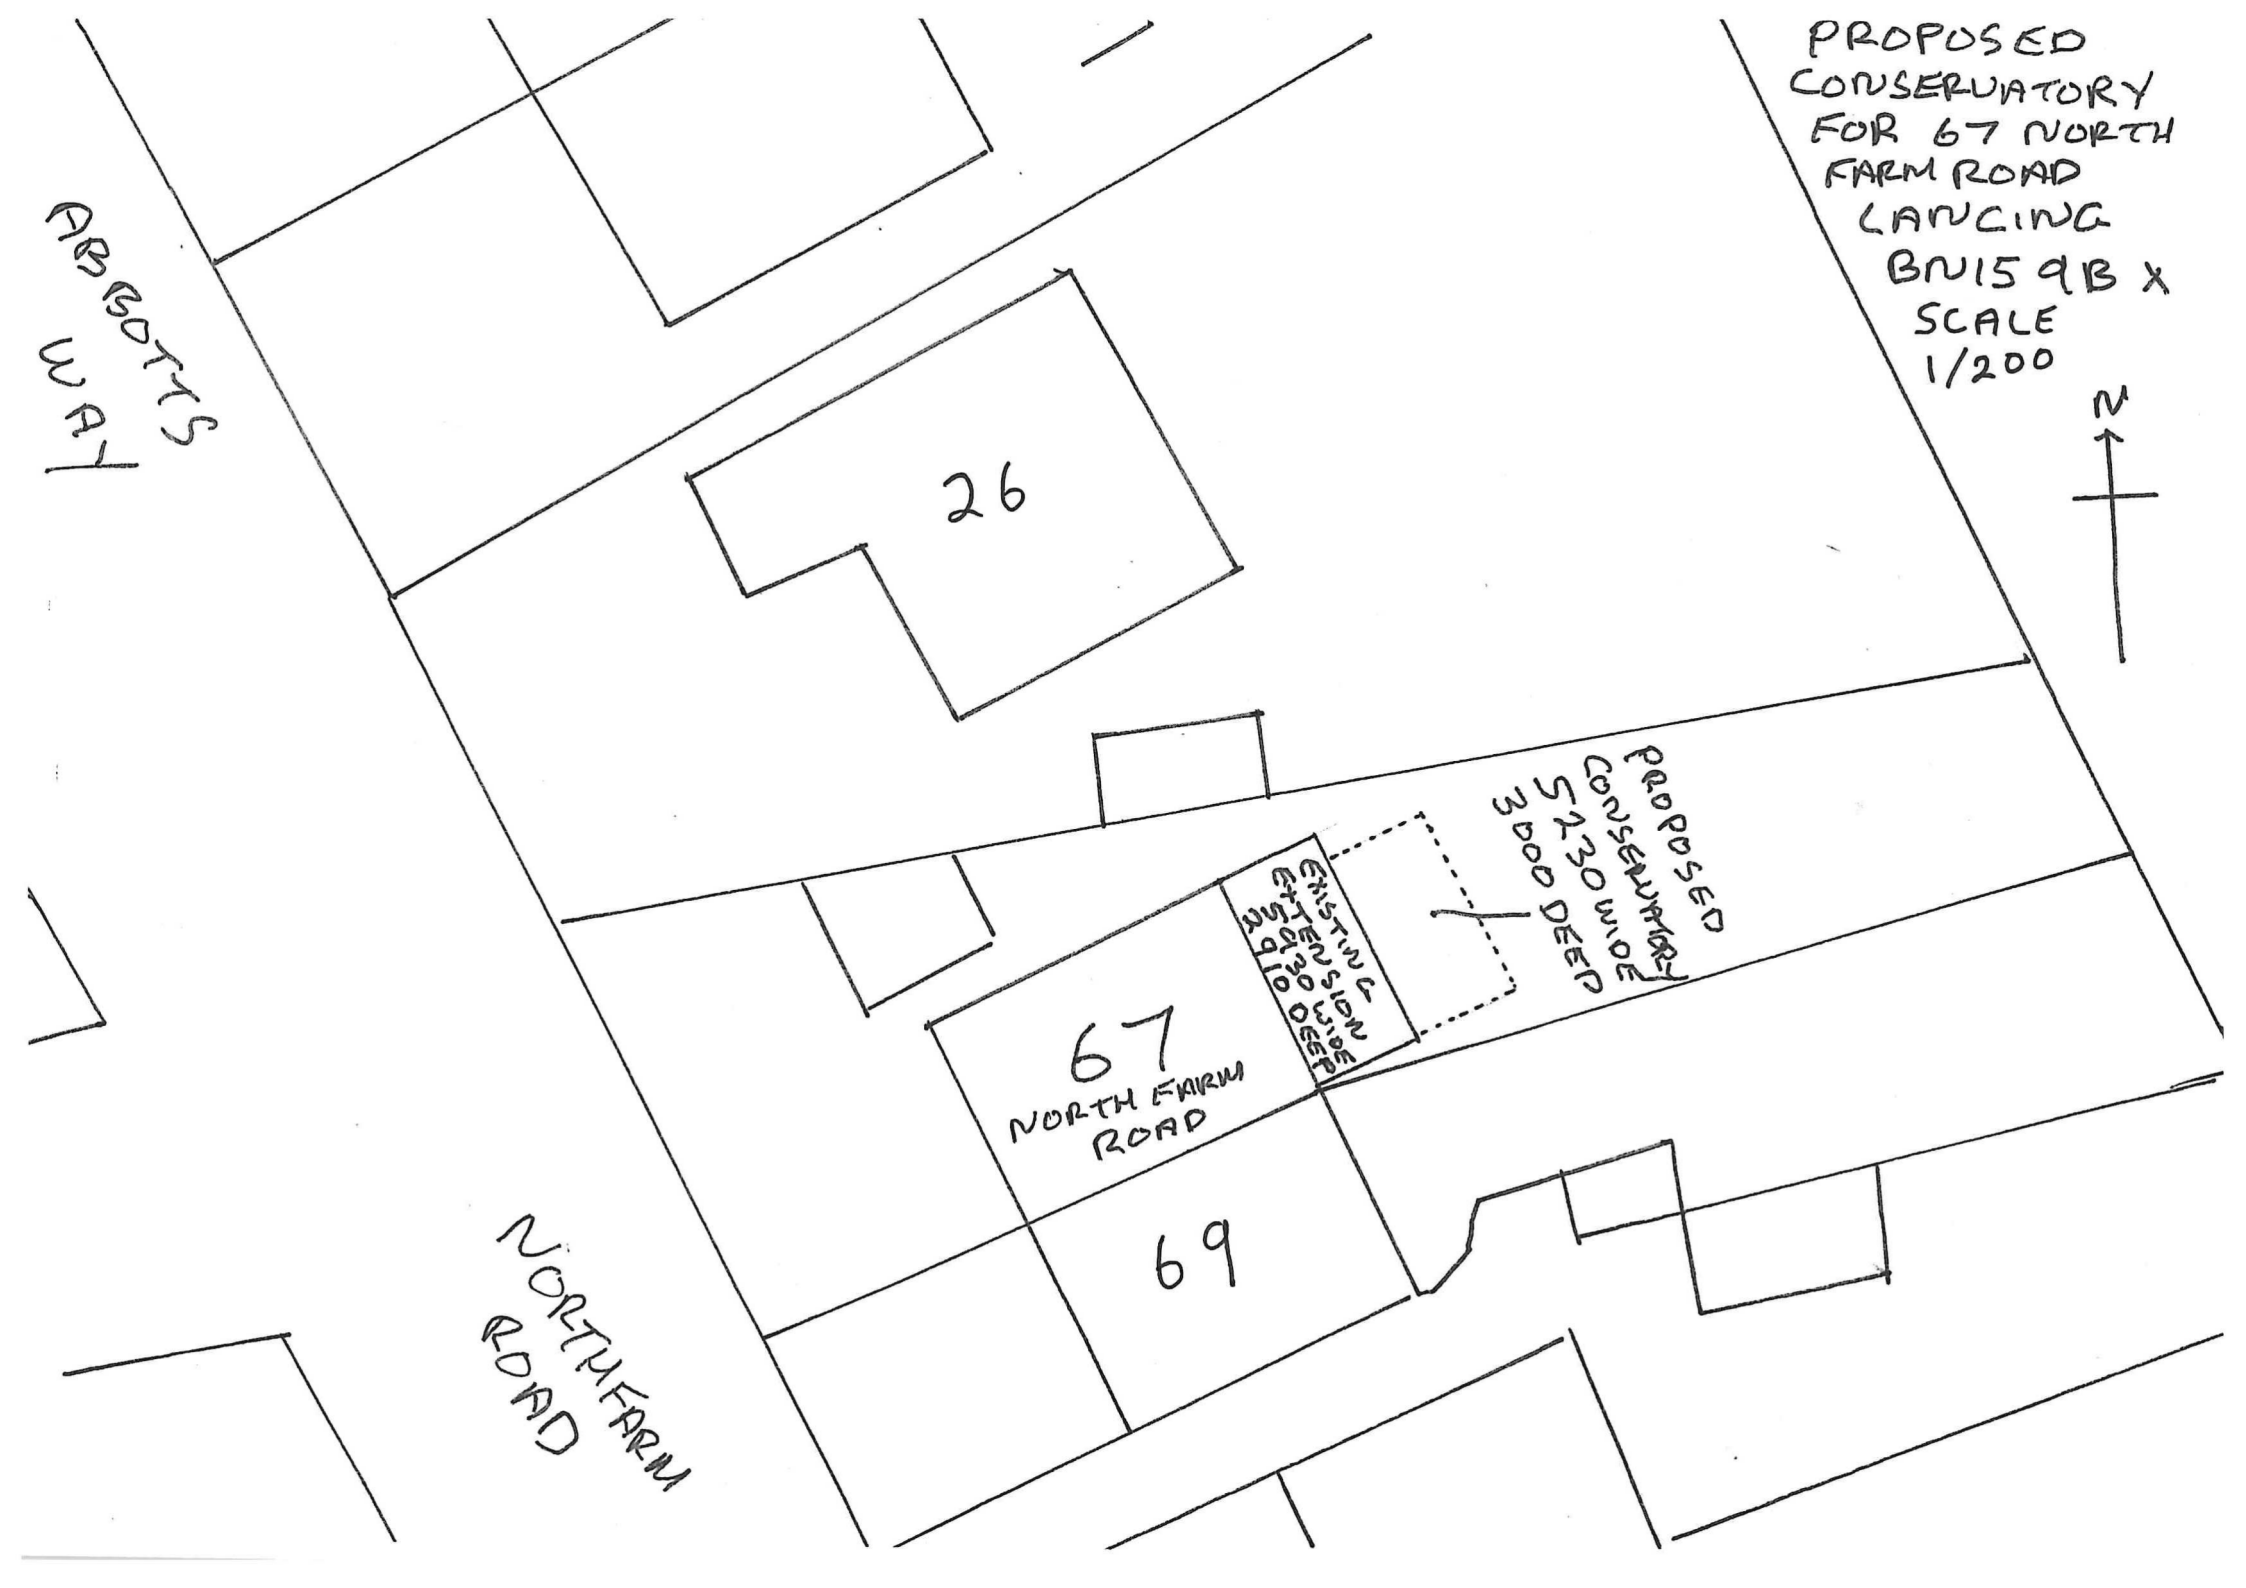

PROPOSED CONSERVATORY FOR 67 NORTH FARM ROAD LANCING BN15 9BX
SCALE 1/200
N
ABBOTTS WAY
26
67 NORTH FARM ROAD
69
NORTH FARM ROAD
EXISTING EXTENSION 5.50 x 3.30 WIDE 2.90 DEEP
PROPOSED CONSERVATORY 5.730 WIDE 3.000 DEEP