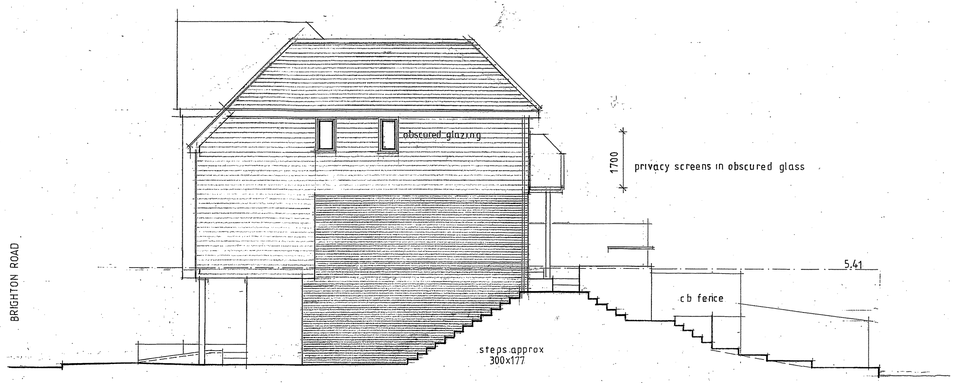

WEST ELEVATION

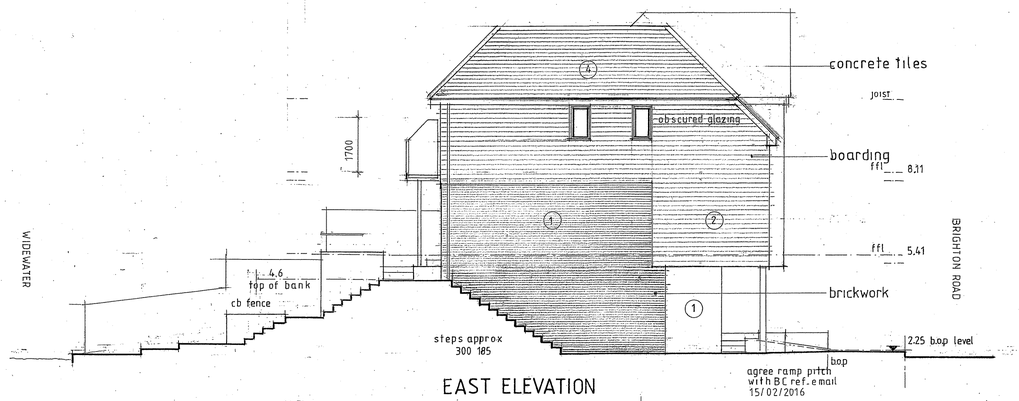

EAST ELEVATION

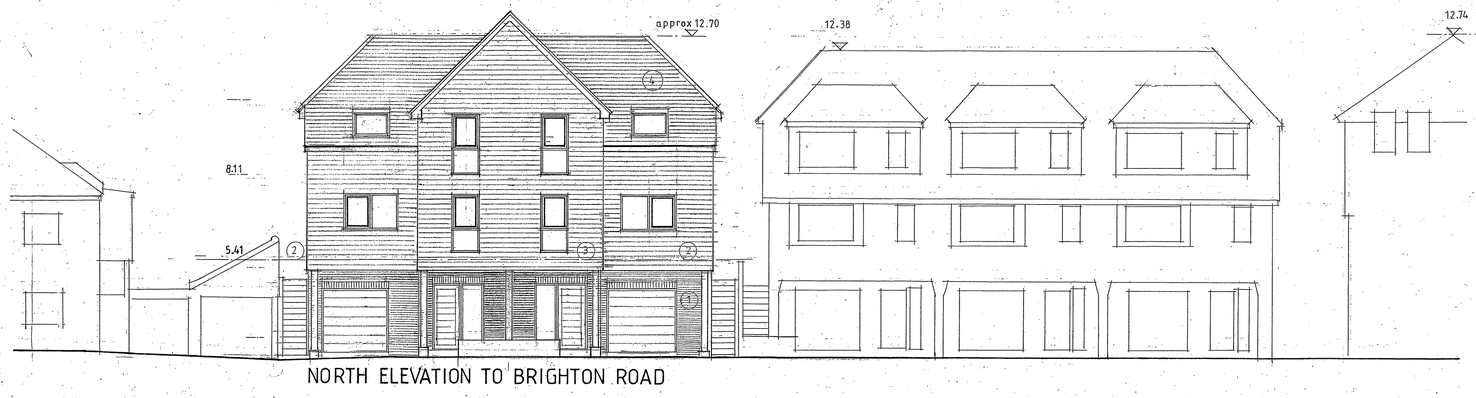

NORTH ELEVATION TO BRIGHTON ROAD



SOUTH ELEVATION

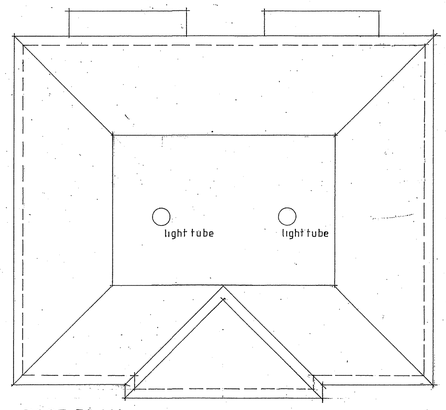

ROOF PLAN

MATERIALS

1. **IBSTOCK HARDWICKE LEMON CREAM MULTI**
2. **MARLEY ETERNIT CEDRAL LAP CO5 GREY**
3. **MARLEY ETERNIT CEDRAL LAP CO7 CREAM WHITE**
4. **MARLEY ETERNIT EDGEMERE SMOOTH GREY**
5. **WINDOWS ALUMINIUM ANODISED RAL 7001 SILVER GREY**
6. **DOORS RAL7001 SILVER GREY.**
7. **FASCIAS AND SOFFITES UPVC WHITE**
8. **RAINWATER GOODS UPVC BLACK**

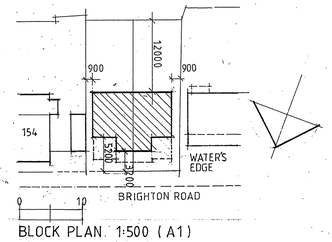

BLOCK PLAN 1:500 (A1)

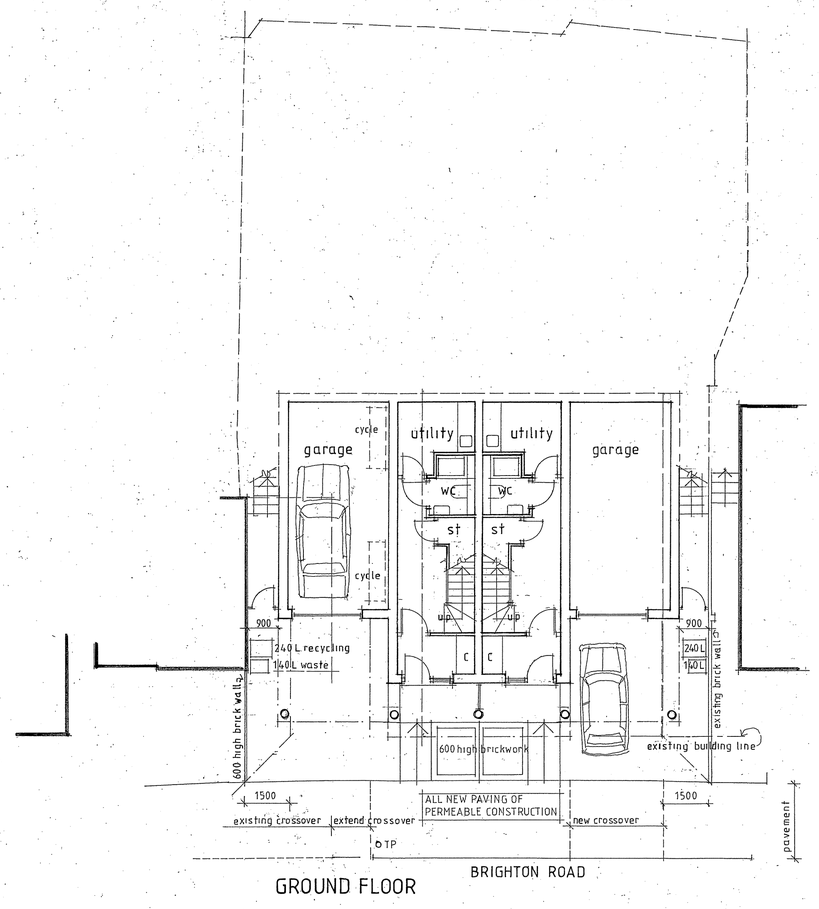

GROUND FLOOR

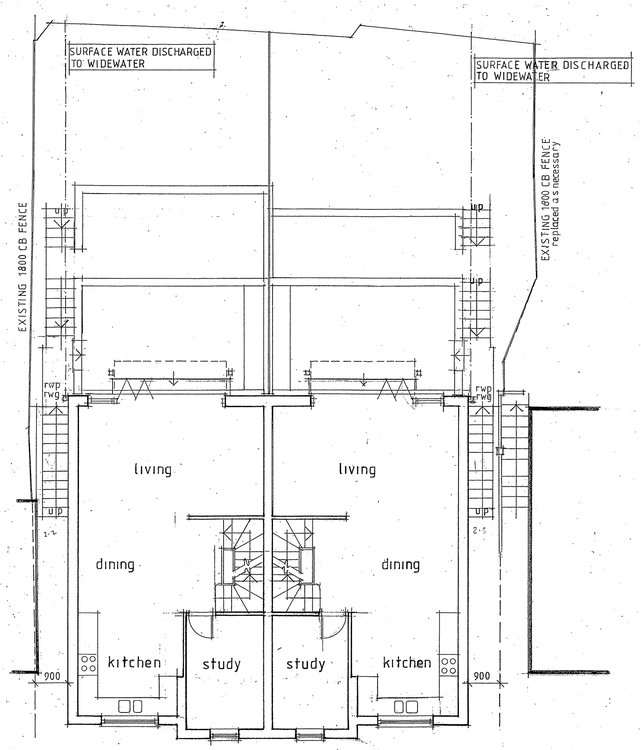

FIRST FLOOR

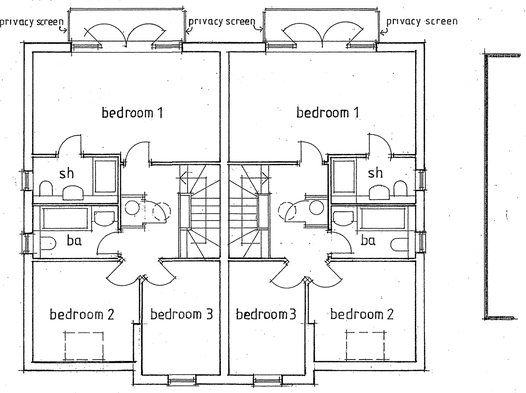

SECOND FLOOR

F AMEND FOR PLANNING CONDITIONS FEB 2016
BOUNDARIES PRIVACY SCREENS
E SURFACE WATER DISPOSAL FEB 2016
D ADD MATERIALS FED 2016
C AMEND FOR PLANNING NOV 2015
B AMEND FOR PLANNING NOV 2015
A AMENDED FOR PLANNING AUG 2015

BMP CHARTERED ARCHITECTS
Beecham Moore Partnership
50 Beaconsfield Villas Brighton
East Sussex BN1 6HD
t_01273 330500 f_01273 552300
e_rdbeecham@ukonline.co.uk

TITLE
152 Brighton Road
LANCING BN15 8LL

DETAIL
Proposed Development

SCALE 1:100 A1 | DATE JUNE 2015

2365 / 02 | A B C D E F

0 5 10
1:100 A1

Contractors must check all dimensions on site. Only figured dimensions are to be worked from. Discrepancies must be reported immediately to the architects before proceeding © This drawing is copyright of BMP