AWDM/0859/20/INVAL

JOB TITLE	DRAWN BY	CHECKED
43, Riverside Road Shoreham, Sussex.	SCALE 1:100	

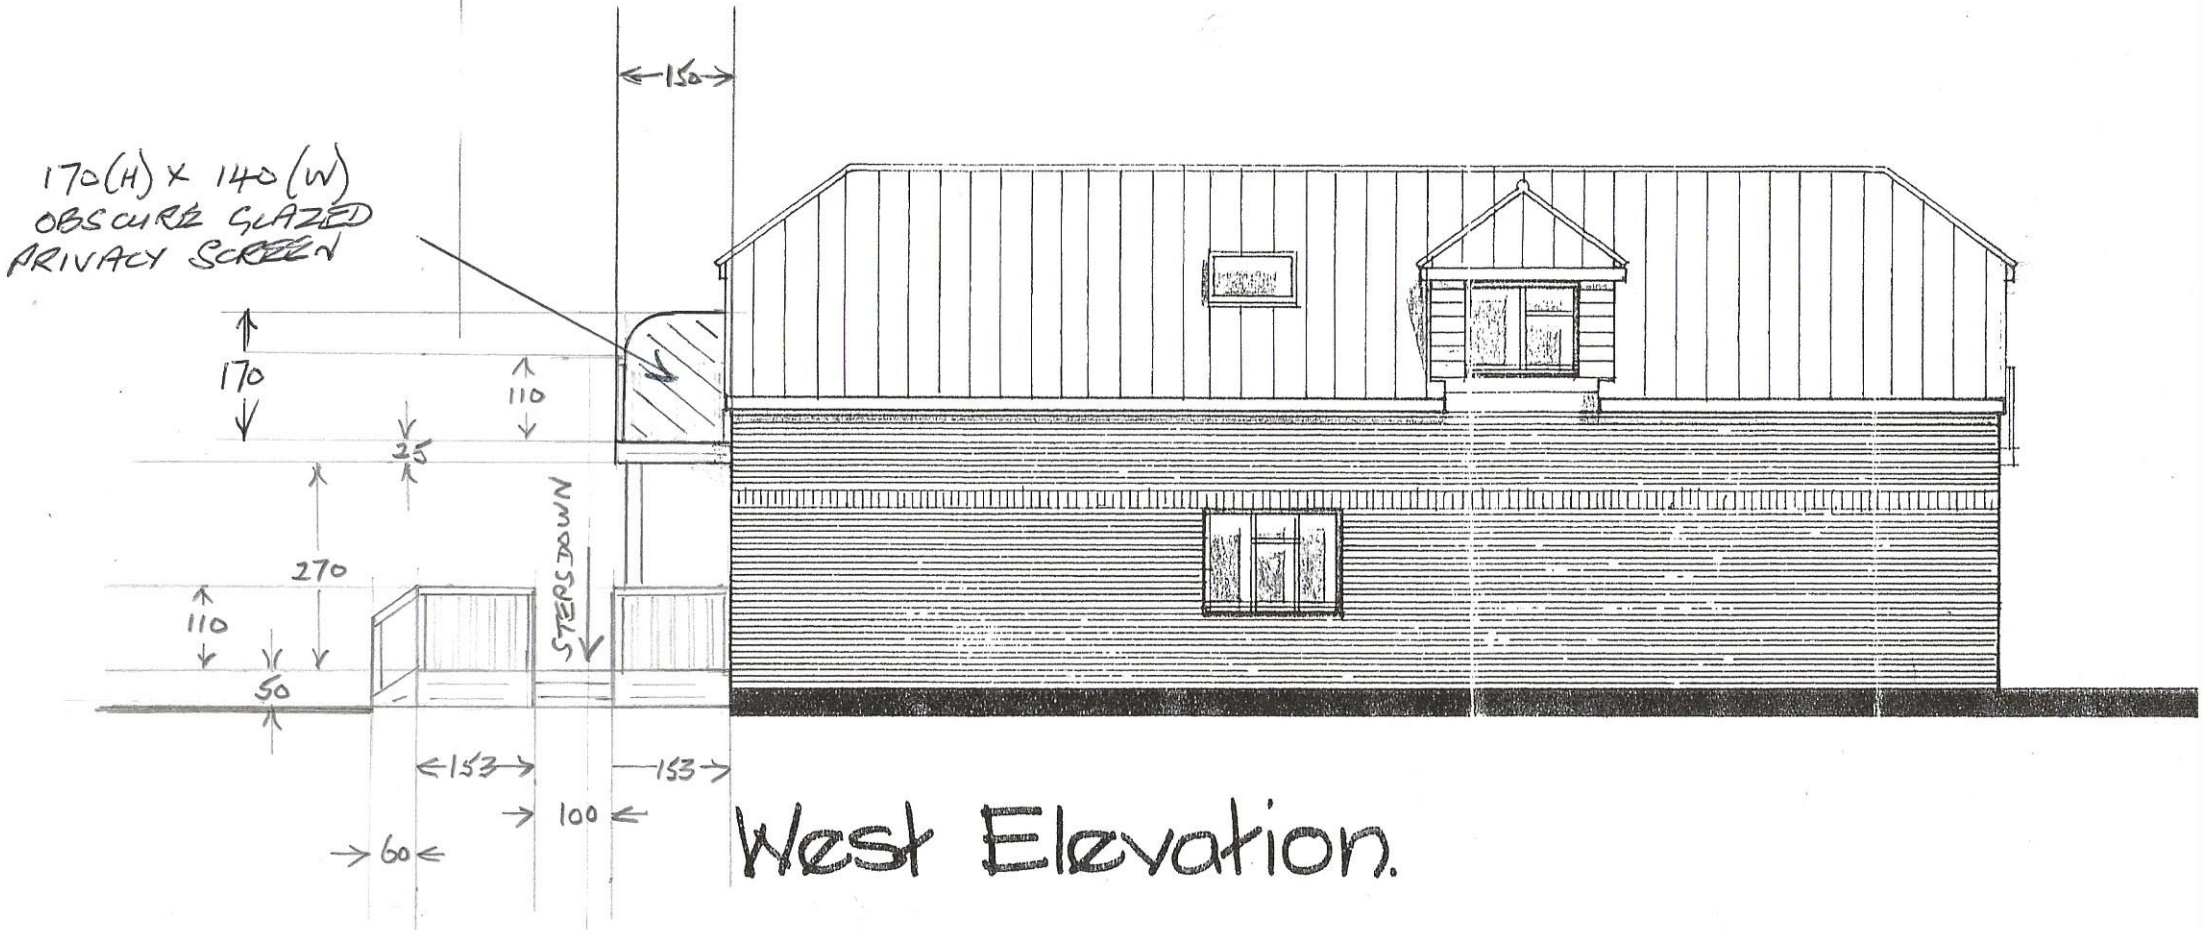

West Elevation.