


This drawing is copyright and may not be copied or reproduced without the written consent of Finola Brady Architectural Services.


The contractor is responsible for setting out and must check all levels and dimensions prior to work being put in hand.

Responsibility is not accepted for errors made by others in scaling from this drawing. All construction information should be taken from figured dimensions.

The designer is to be immediately notified of any suspect omissions or discrepancies.

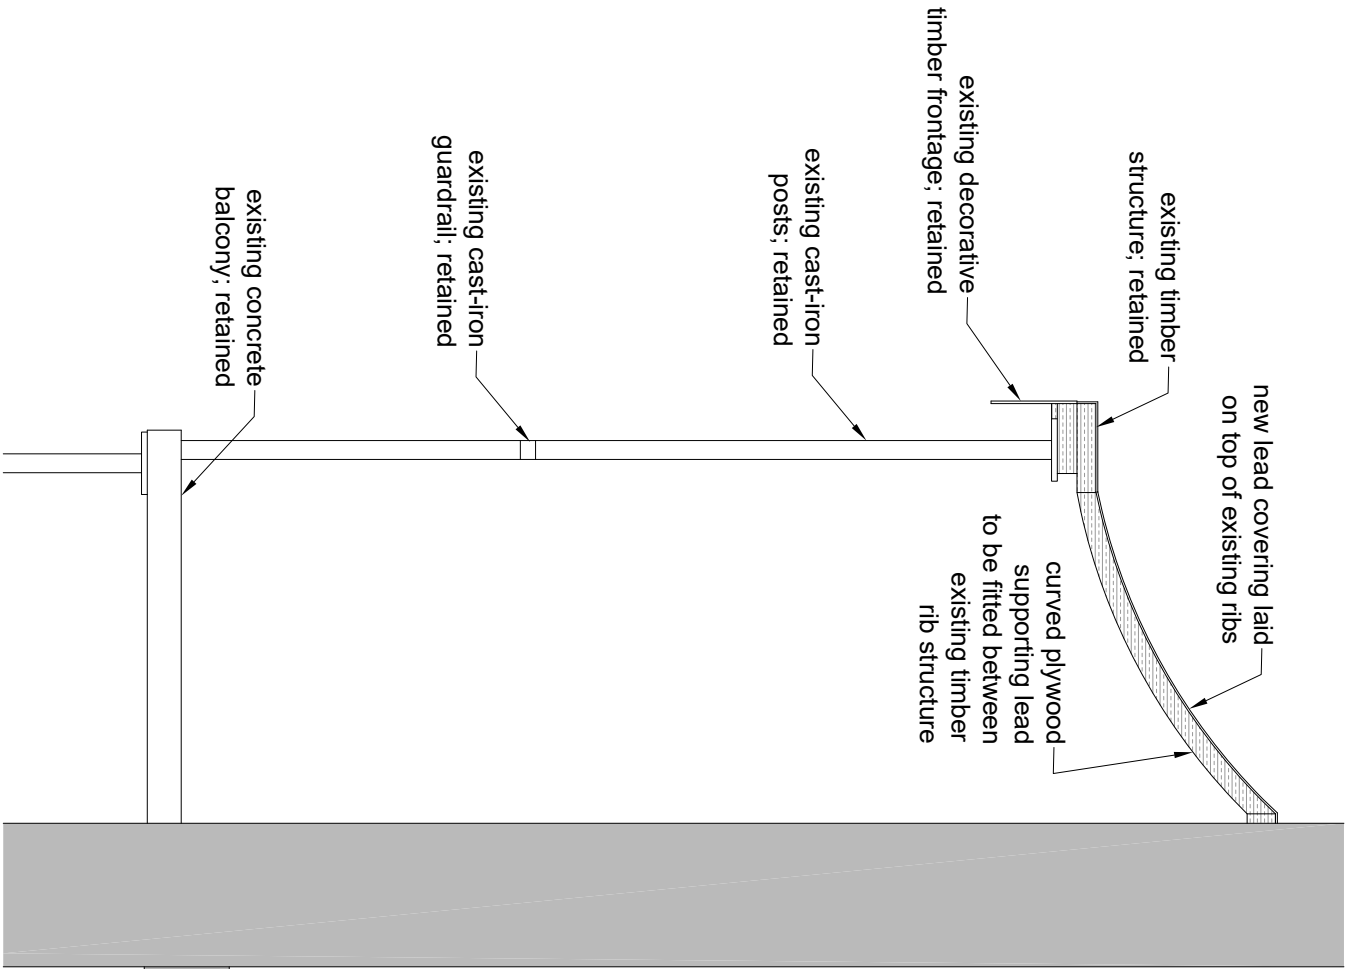

Existing Section Through Balcony Roof @ 1 : 20

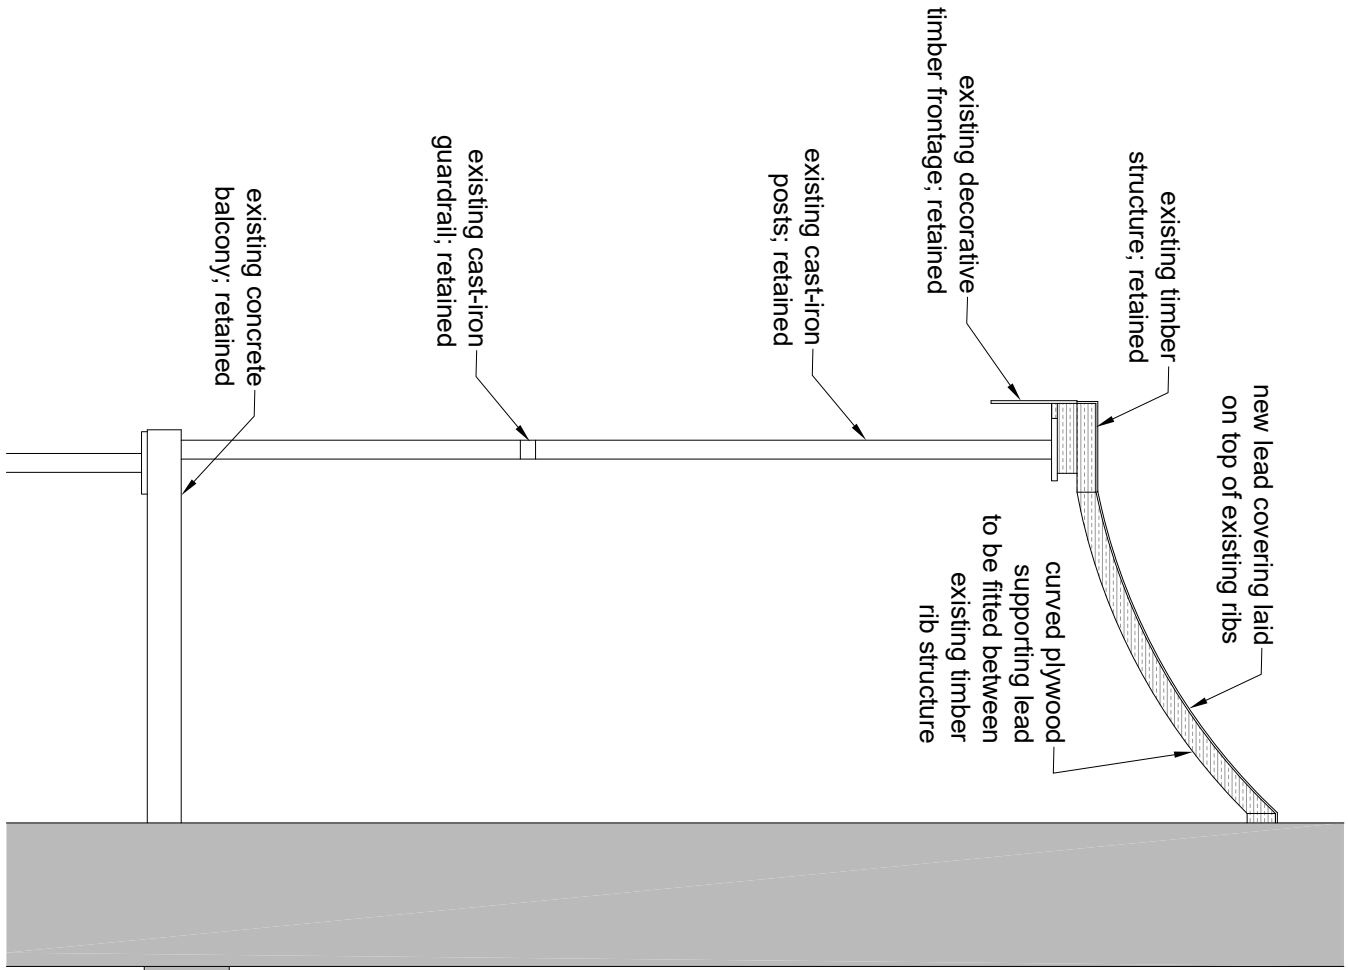

Proposed Section Through Balcony Roof @ 1 : 20



Photo showing existing decayed self-supporting felt laid directly across timber ribs with no intermediate support. It will not be possible to lay lead, which is soft, across these gaps without the introduction of pre-curved plywood sheeting between the ribs to provide a supportive laying surface for the lead.



F i n o l a B r a d y
A r c h i t e c t u r a l S e r v i c e s
TEL 07960 235756 www.fbarchitectural.co.uk

Site Location : 207 Brighton Road, Worthing, BN11 2HA

Project Name : Internal Alterations & Repair Works

Drawing Name : Existing and Proposed Replacement Balcony Roof Covering Details

Drawing No: FB26-0207 DT02 Scale : 1 : 20 @ A3

Date : 21st July 2026

