

DO NOT SCALE FROM THIS DRAWING - REPORT ANY DISCREPANCIES TO DESIGNER PRIOR TO COMMENCING WORKS

ALL DIMENSIONS TO BE VERIFIED BY THE CONTRACTOR ON SITE

THIS DRAWING REMAINS THE COPYRIGHT OF TURNER JACKSON + DAY ASSOCIATES AND CANNOT BE REPRODUCED WITHOUT WRITTEN CONSENT

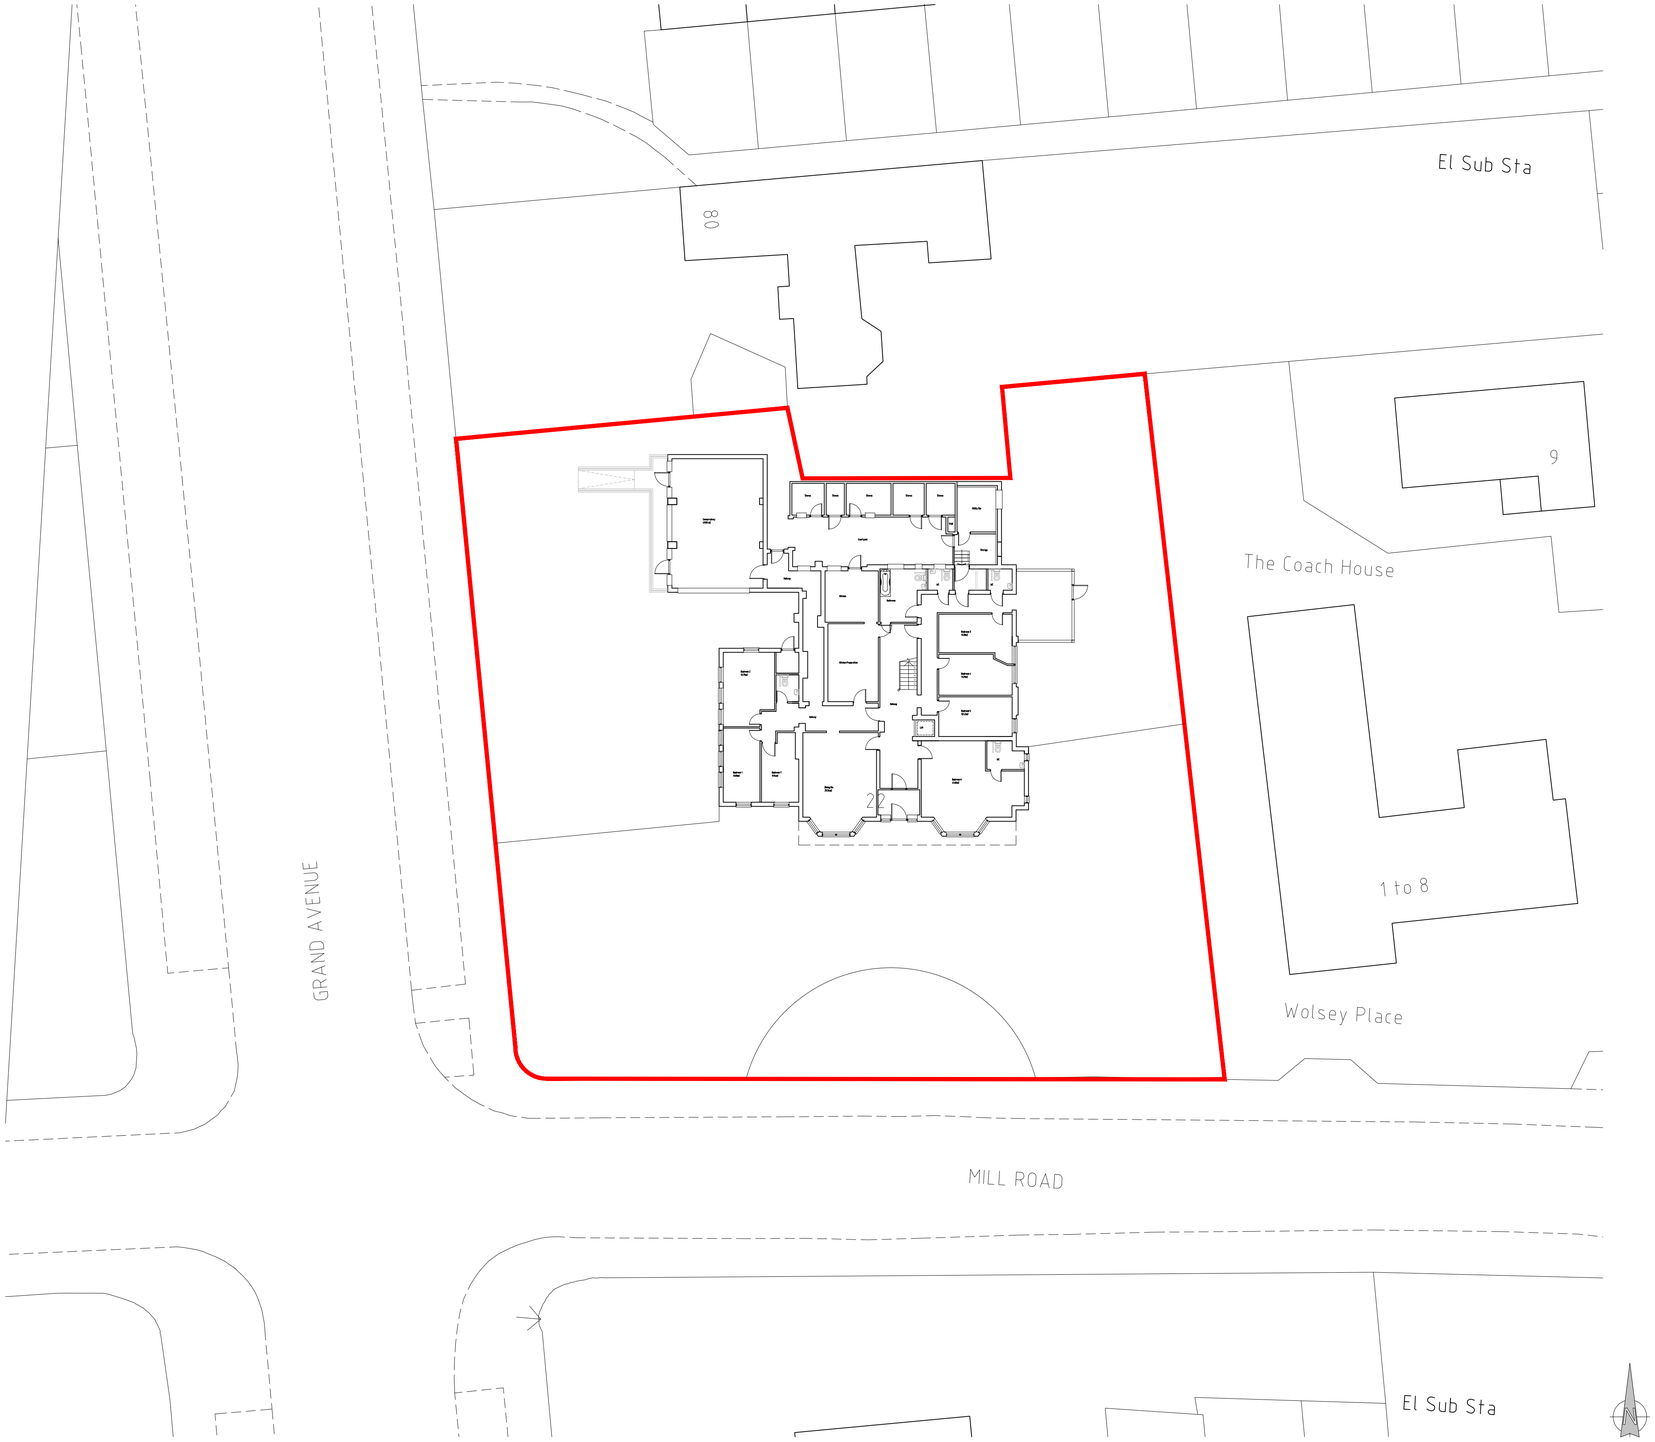

Block Plan
1:200

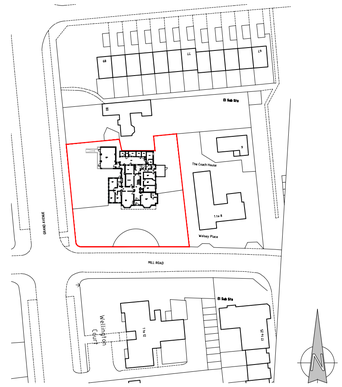

Location Plan
1:1250

1:200 5 10 15 20m

1:1250 50 100 125m

LEGEND

Site Boundary

REV	DESCRIPTION	DATE	BY	CHKD
A	Updated to Validation teams comments.	04.06.2024	NY	

TURNER JACKSON+DAY
ASSOCIATES

Radio House
Thanet Way, Whitstable
Kent CT5 3QX
t: 01227 261453
e: enquiries@tjda.co.uk
www.turnerjacksonday.co.uk

client details
Victoria Care Elite Limited

project details
The Victoria Grand, 22 Mill Rd,
Worthing, BN11 4LF

drawing title
Block and Location Plan

date	scale	drawn by	checked by
May 24'	As In'd@A1	GT	

project no:	drawing no.	revision
1850A	001	A

PLANNING