
This drawing is copyright and may not be copied or reproduced without the written consent of Finola Brady Architectural Services.


The contractor is responsible for setting out and must check all levels and dimensions prior to work being put in hand.

This drawing should not be scaled. Only written dimensions are to be taken in respect of this project.


The designer is to be immediately notified of any suspect omissions or discrepancies.

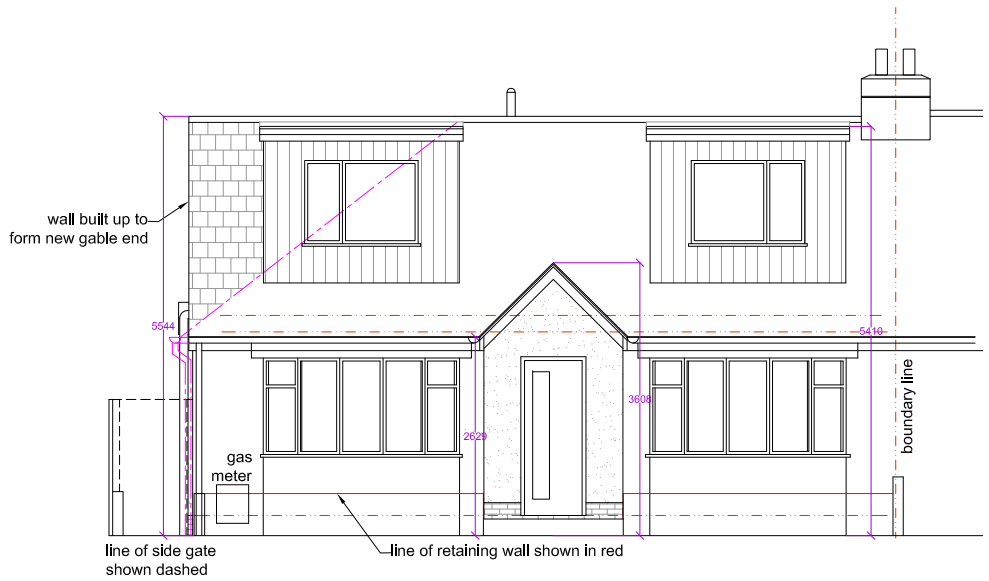


Proposed Front Elevation @ 1 : 100

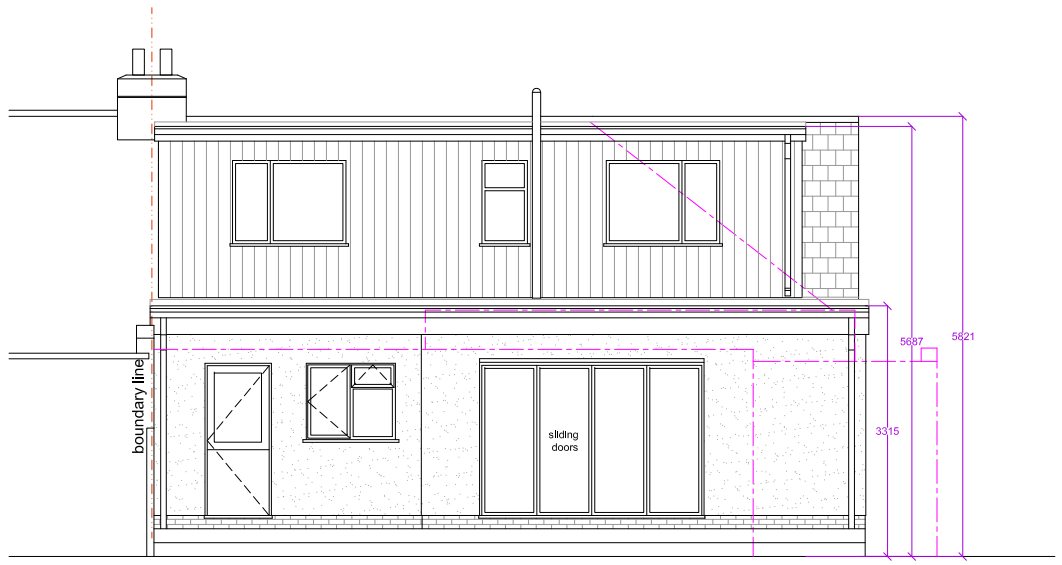


Proposed Rear Elevation @ 1 : 100

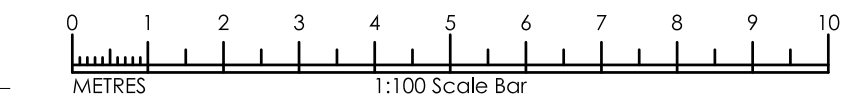


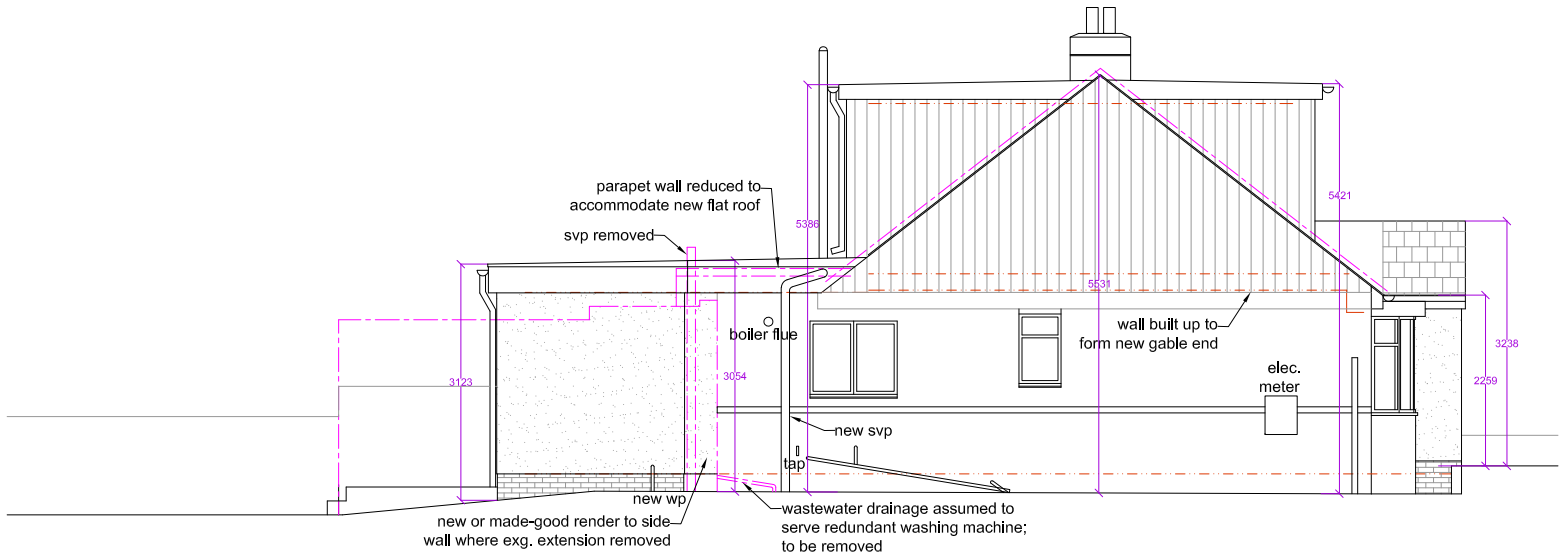

Proposed Side Elevation 1 @ 1 : 100

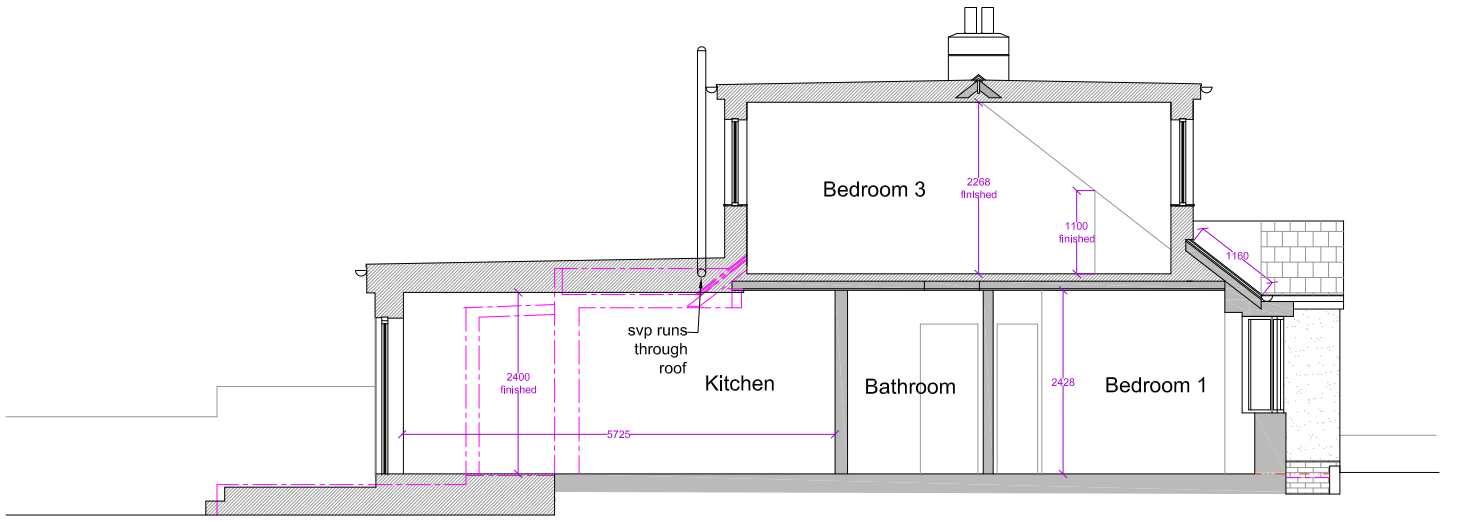

Proposed Section A - A @ 1 : 100

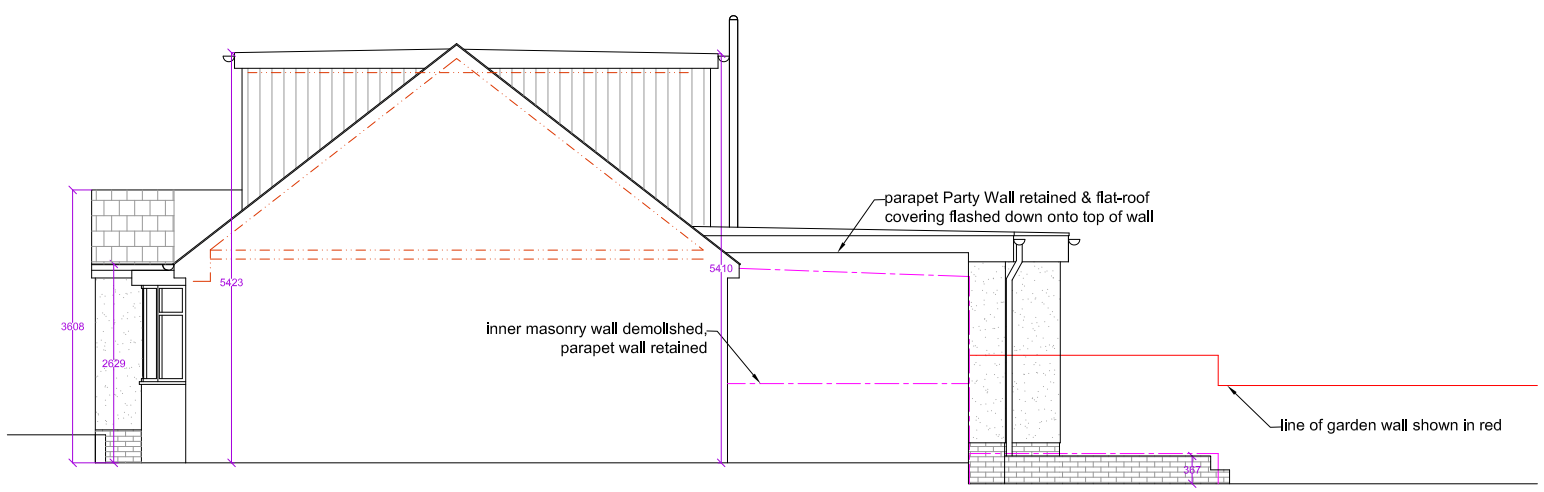

Proposed Side Elevation 2 @ 1 : 100

Indicates demolished construction

Indicates new walls

Rev. B	10.05.23	Rear extension size reduced	FB
Rev. A	18.04.23	Porch footprint changed	FB

Finola Brady
Architectural Services
TEL 07960 235756 www.fbarchitectural.co.uk

Site Location :	32 Springate Road, Southwick, West Sussex, BN42 4LF
Project Name :	Single-Storey Side & Rear Extensions and Loft Conversion
Drawing Name :	Proposed Elevations and Section A - A for Planning Submission
Drawing No:	FB23-0201 PL03-B Scale : 1 : 100 @ A3
Date :	12th April 2023