D+R

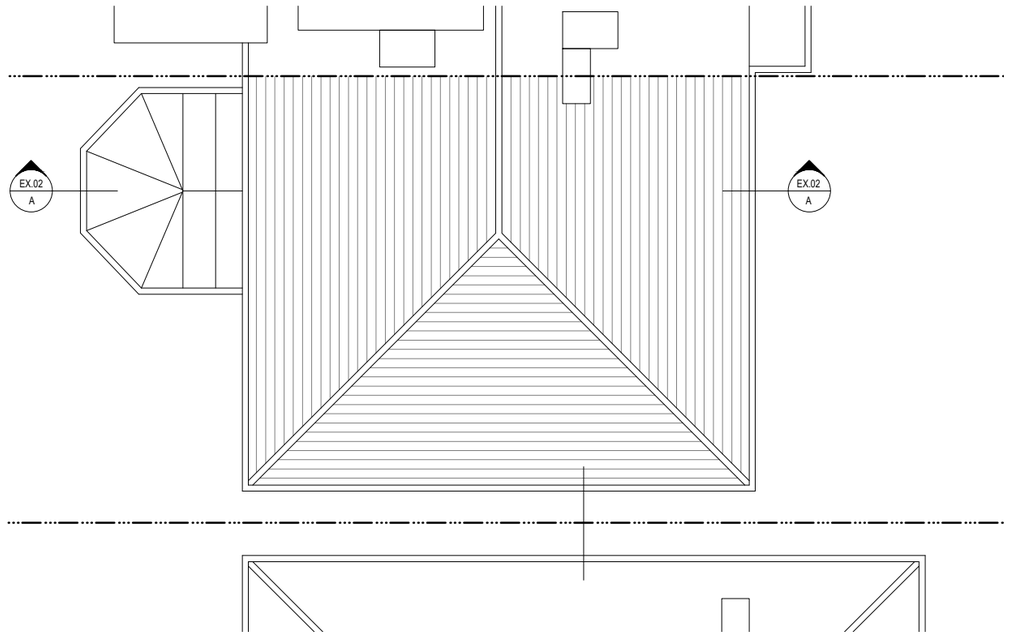

Existing Roof Plan 1:100

0 2.5 5 7.5 10

Scale In Metres @ 1:100

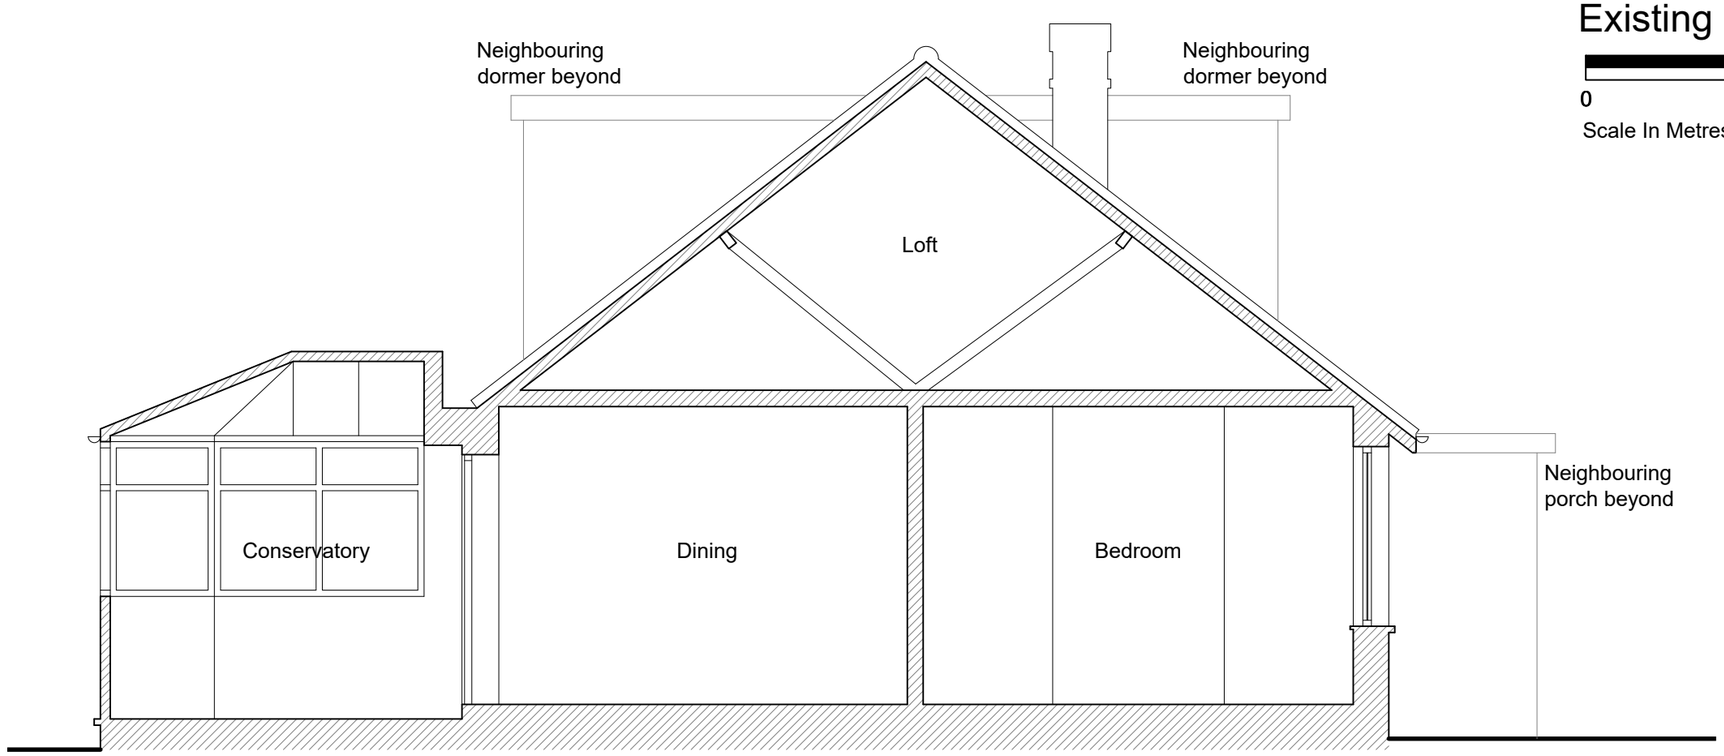

Existing Section A-A 1:50

0 1 2 3 4 5

Scale In Metres @ 1:50

DEACON + RICHARDSON ARCHITECTS
email: design@drltd.co.uk
web: www.drltd.co.uk
tel: 01273 888080
253 Ditchling Road
Brighton
BN1 6JD

Do not scale off drawing except for Planning purposes. Check all dimensions on site before work is commenced. All goods materials workmanship to conform with current regulations BSS & COP.

drawn	checked	RIBA stage
TR		1

©Copyright Deacon and Richardson Ltd.

rev.	date	comment	auth.	chkd.
-	30.08.24	Prior approval issue.	TR	-

client/job
L & D Finn
13 Boundary Road
Lancing BN15 8NE

drawing title
Existing Roof Plan and Section Measured Survey

scale/sheet size
1:50 / 100 @ A3

drawing number
624.EX.02

revision
-