T.P. OFFICE COPY

RECEIVED
9/11/07
07/1381/FUL

WORTHING BOROUGH COUNCIL
- 4 JAN 2008
CONSIDER WITH SUBJECT INDEX



West Elevation

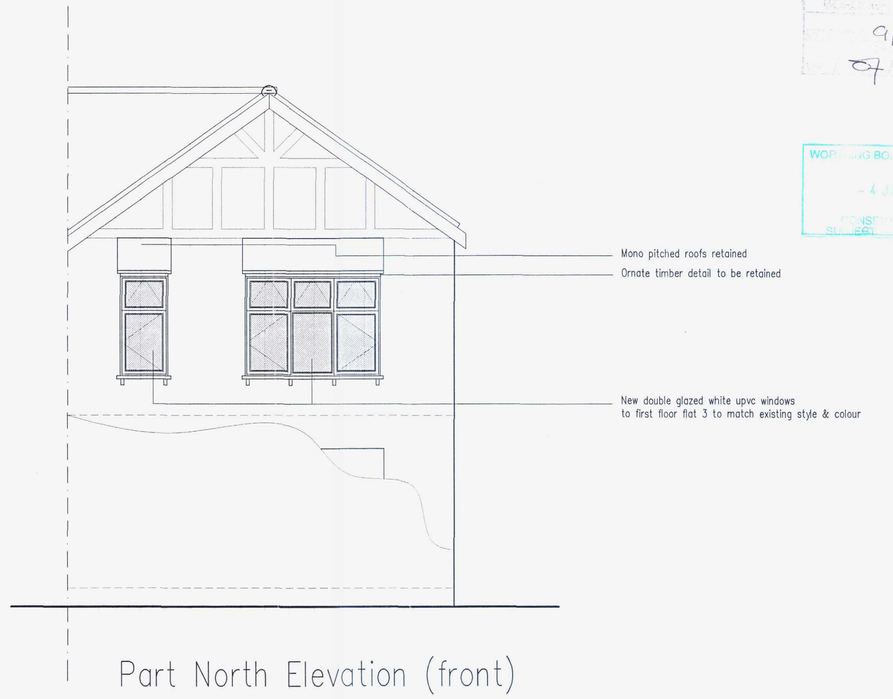

Part North Elevation (front)

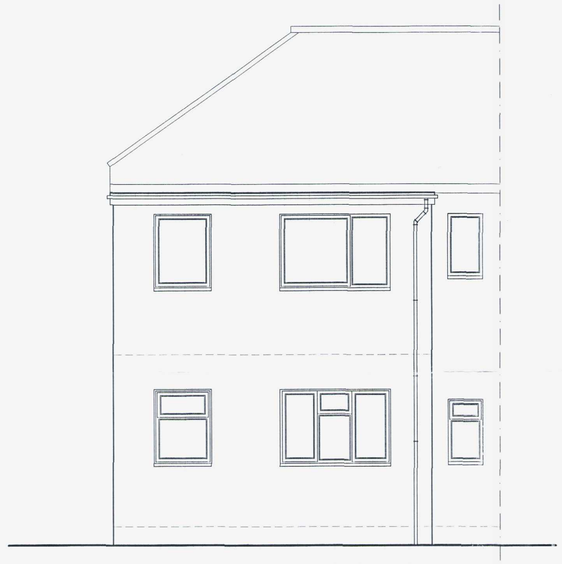

South Elevation (rear)

NOTE: Adjoining semi detached property has had replacement upvc windows also to the first floor front elevation, with the style matching the original timber design.

Project:
Proposed
Window replacements
At:
Flat 3 (first floor)
21 St Michaels Road,
Worthing
West Sussex
BN11 4RY

Drawing title:
Elevations As Proposed

Client:

Copyright of:
B.J.W
Architectural & Planning Services
15 West Street
Shoreham By Sea
West Sussex
BN43 5WF
Contact: 07856899101
01273 441009 (after 6pm)
e-mail: benwhitby15@yahoo.co.uk

Scale: 1:50

Date: 2.11.07 Drawn: BJW

Drg. No. 02 Rev'n

Note: All dimensions to be checked on site.