notes

Where applicable this drawing to be read in conjunction with Structural engineers and specialist sub contractors' details, specification and drawings

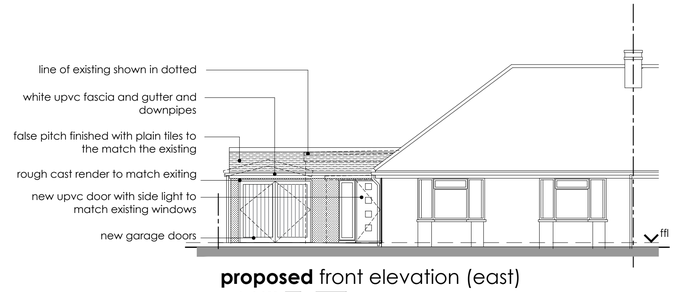

proposed front elevation (east)

scale 1:100 0 1 2 5

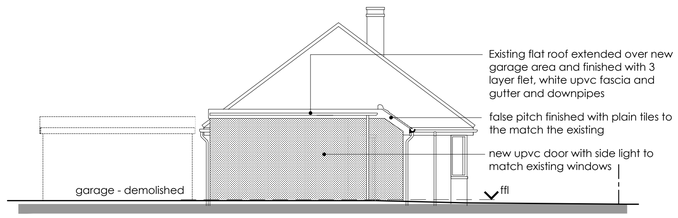

proposed side elevation (south)

scale 1:100 0 1 2 5

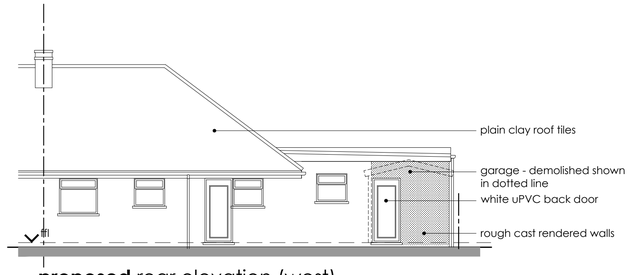

proposed rear elevation (west)

scale 1:100 0 1 2 5

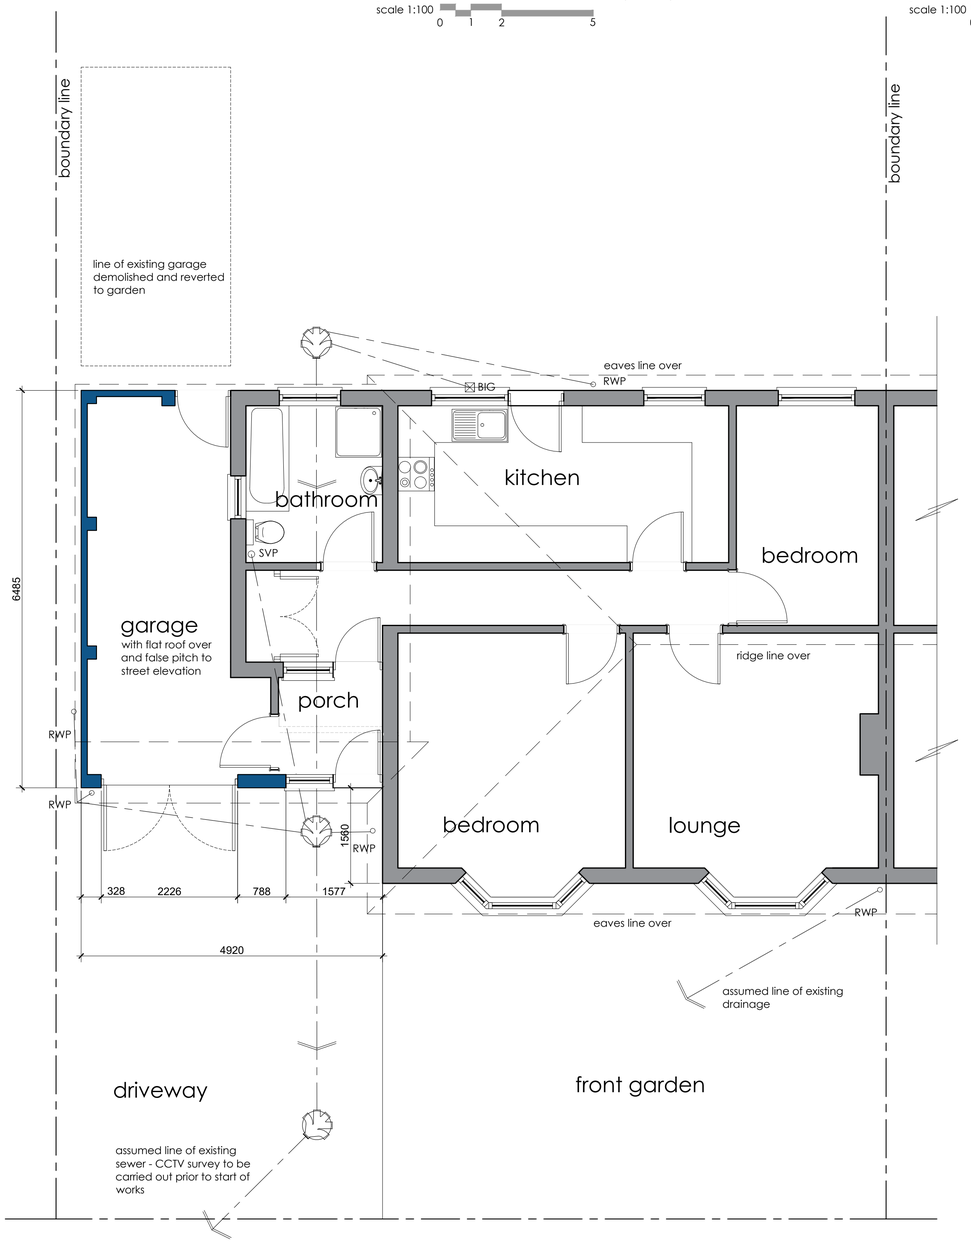

proposed **ground** floor

Scale1:50 0 0.5 1 2.5

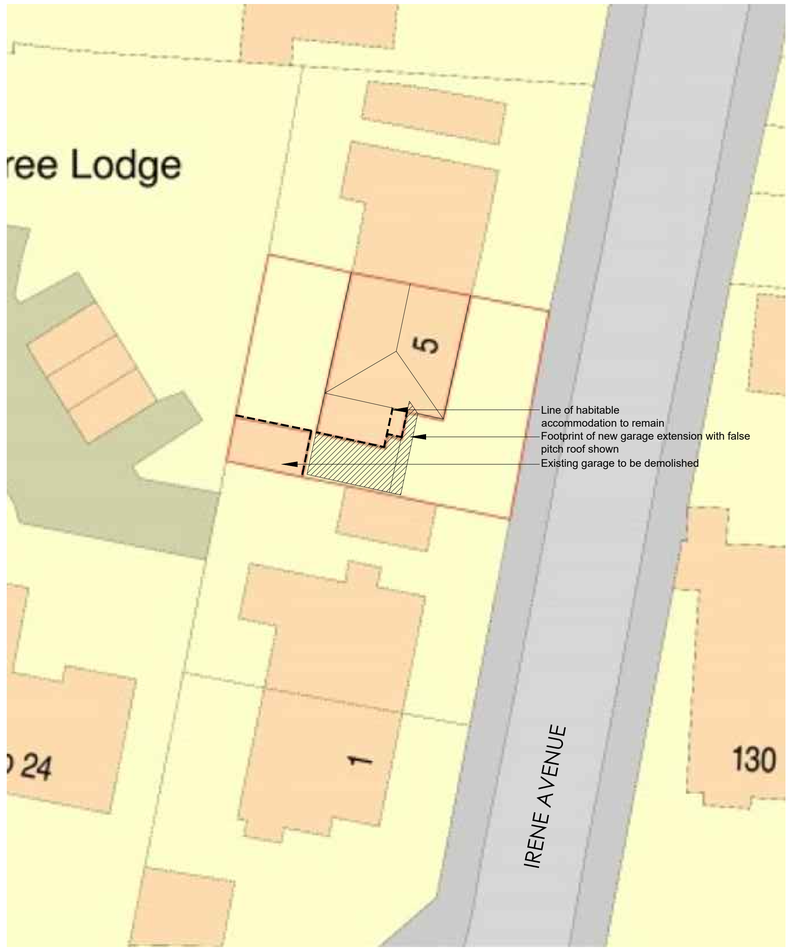

proposed **block** plan

Scale 1:200 0 2 5 10

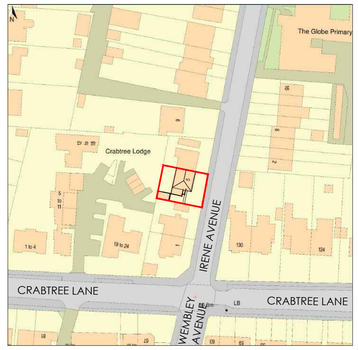

proposed **location** plan

Scale 1:1250 0 10 25 50

revisions

drawn

planning issue

project

Proposed relocation of garage and porch door to 5 Irene Avenue, Lancing West Sussex, BN15 9NZ

title

Proposed ground floor plan, elevations and site plan

scale	date
as noted at A1	February 2021

job number	drawing number	revision
21/001	101	-