ADUR & WORTHING PLANNING SERVICES	
PLAN	AWDM/1495/14
DATE	15 OCT 2014
VALID	

Liam Russell Architects

architecture and development

The Studios, 5 Broad Beach Mews, Rogersdale, Shoreham by Sea, West Sussex, BN43 5RJ, UK
- 1 +44 (0)843 180 2414 1 +44(0)843 180 2414 www.liamrussellarchitects.com -

Liam Russell Architects Ltd registered in England and Wales 04328436

REVISION	
DRAWING	PROPOSED NORTH AND SOUTH ELEVATIONS
CLIENT	MR AND MRS PRATT
DATE	10.14
SCALE	1:100 @ A3 1:50 @ A1
DRAWN	LRA
CHECKED	LRA
JOB	5 OLD FORT RD SHOREHAM BN43 5RJ
REVISION	
NUMBER	0078-PL-100

© THIS DRAWING IS COPYRIGHT. DO NOT SCALE FROM THIS DRAWING

APPLICATION FOR NON MATERIAL AMENDMENT



+EL permitted south elevation - scale 1:50 @ A1

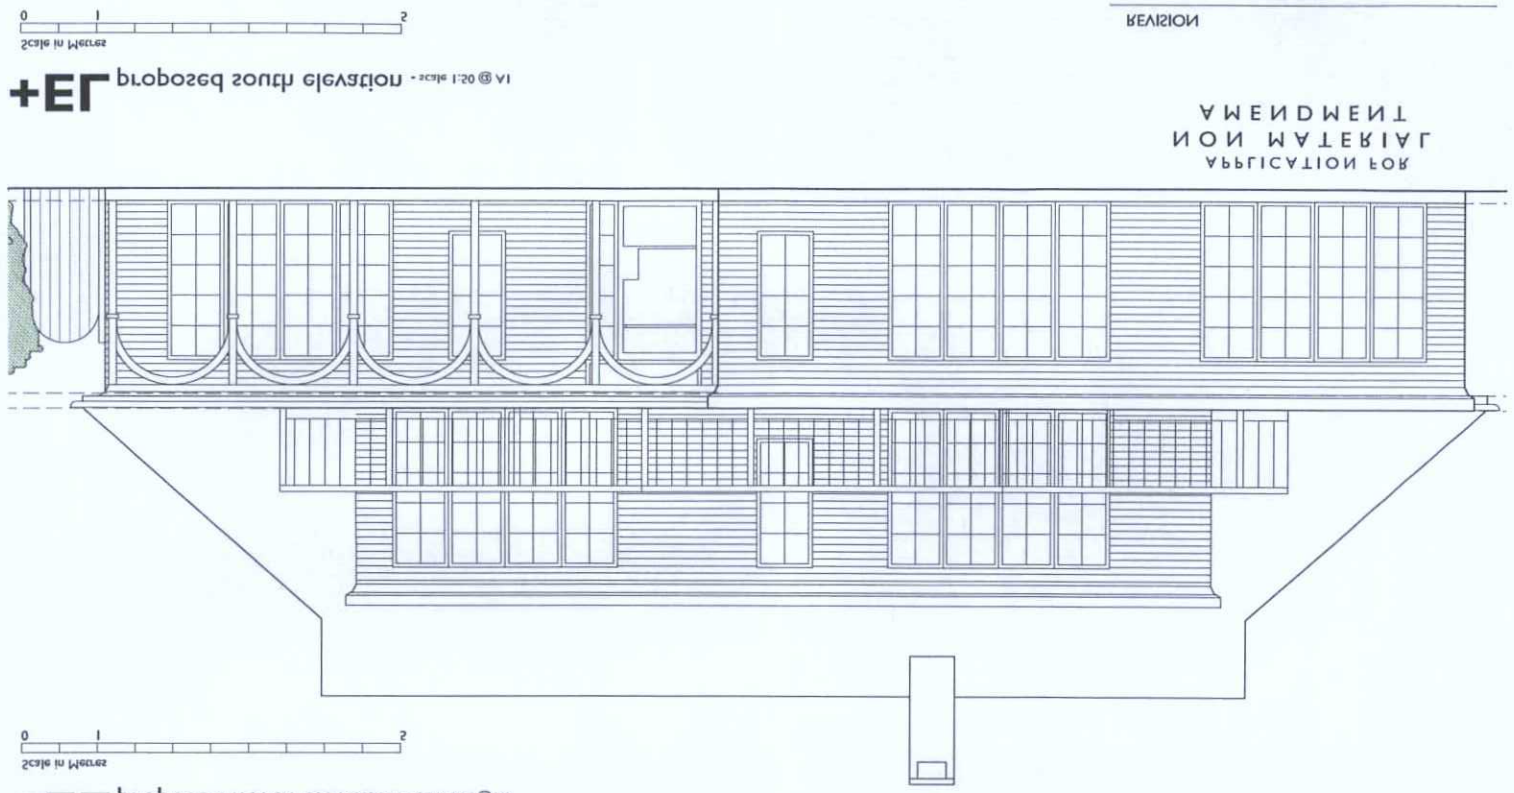

+EL proposed south elevation - scale 1:50 @ A1



+EL permitted north elevation - scale 1:50 @ A1

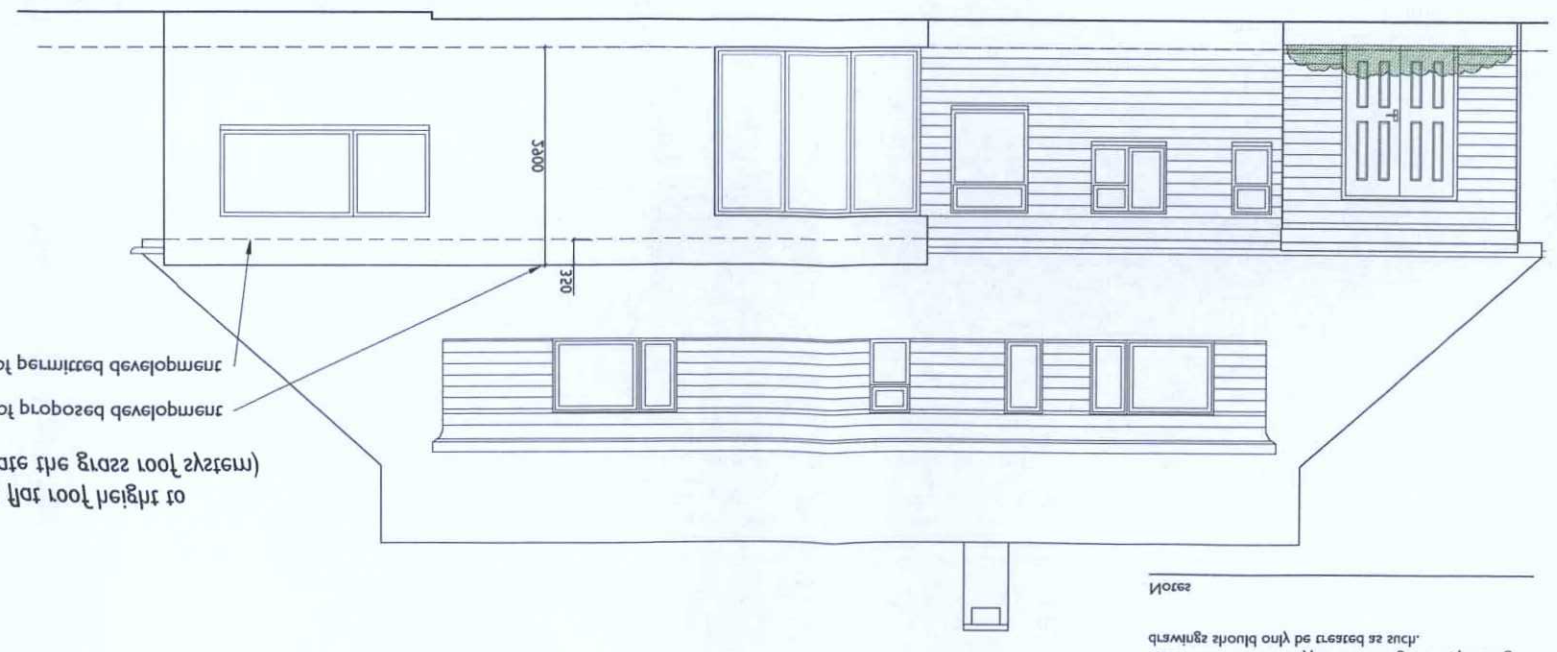

+EL proposed north elevation - scale 1:50 @ A1

Notes

Only figured dimensions are to be used. All dimensions to be checked on site.

Please note: Refer to 'type' of drawing below; planning drawings should only be treated as such.