


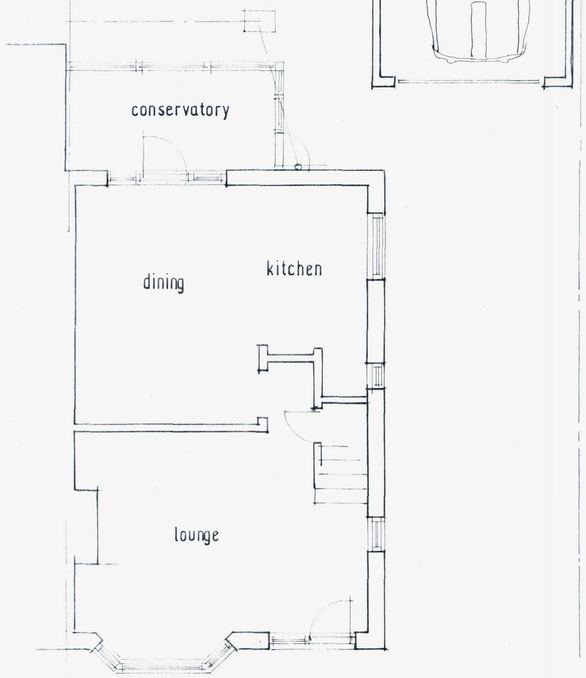


EXISTING GROUND FLOOR PLAN.

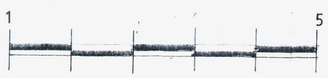


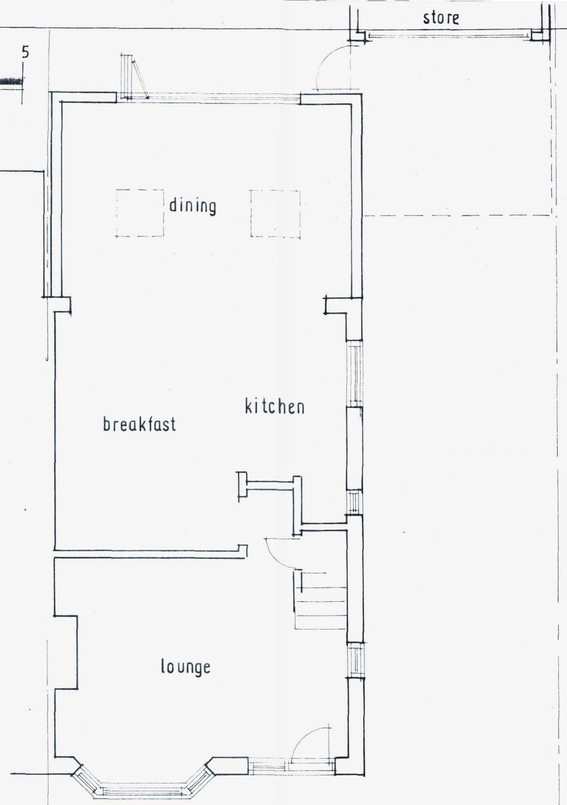

PROPOSED GROUND FLOOR PLAN.

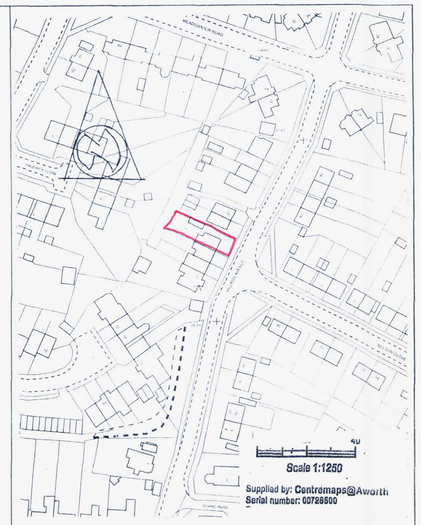


LOCATION PLAN 1:1250.

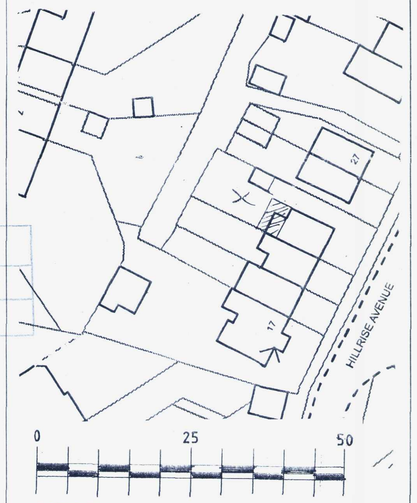


BLOCK PLAN 1:500.

ADUR & WORTHING PLANNING SERVICES
APP. NO. AWDM/0440/17
DATE VALID - 4 APR 2017

EXISTING ELEVATIONS;

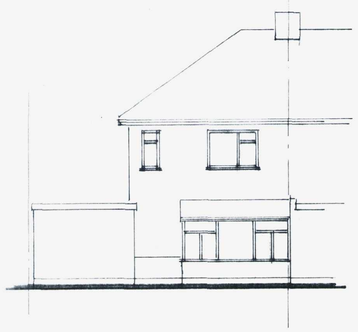


NORTH WEST.

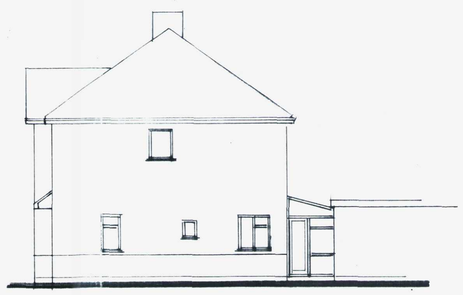


NORTH EAST.


PROPOSED ELEVATIONS:

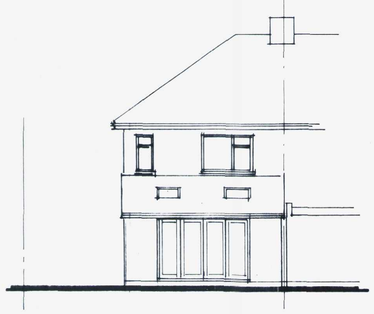

NORTH WEST.

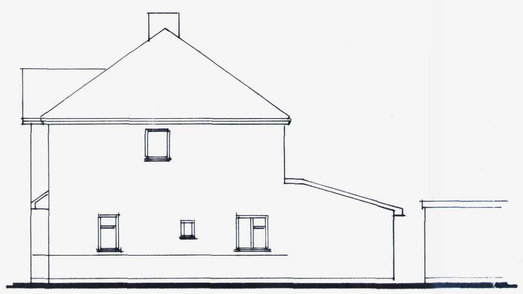

NORTH EAST.

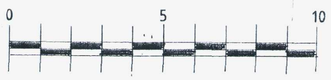

rev'n	date	details	by	chkd

ALAN RYRIE.
Telephone; 01293 564121.

contract

MR. M. CADDEN,
23, HILLRISE AVENUE,
SOMPTING.

EXTENSION.

scale 1:50,1:100 date MAR 2017 by a checked

job no.	drawing no.	rev.
	MC 01.	A